
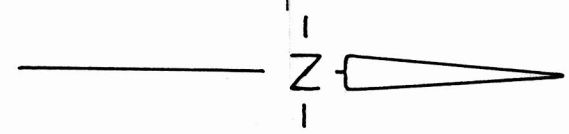


Falcon Close

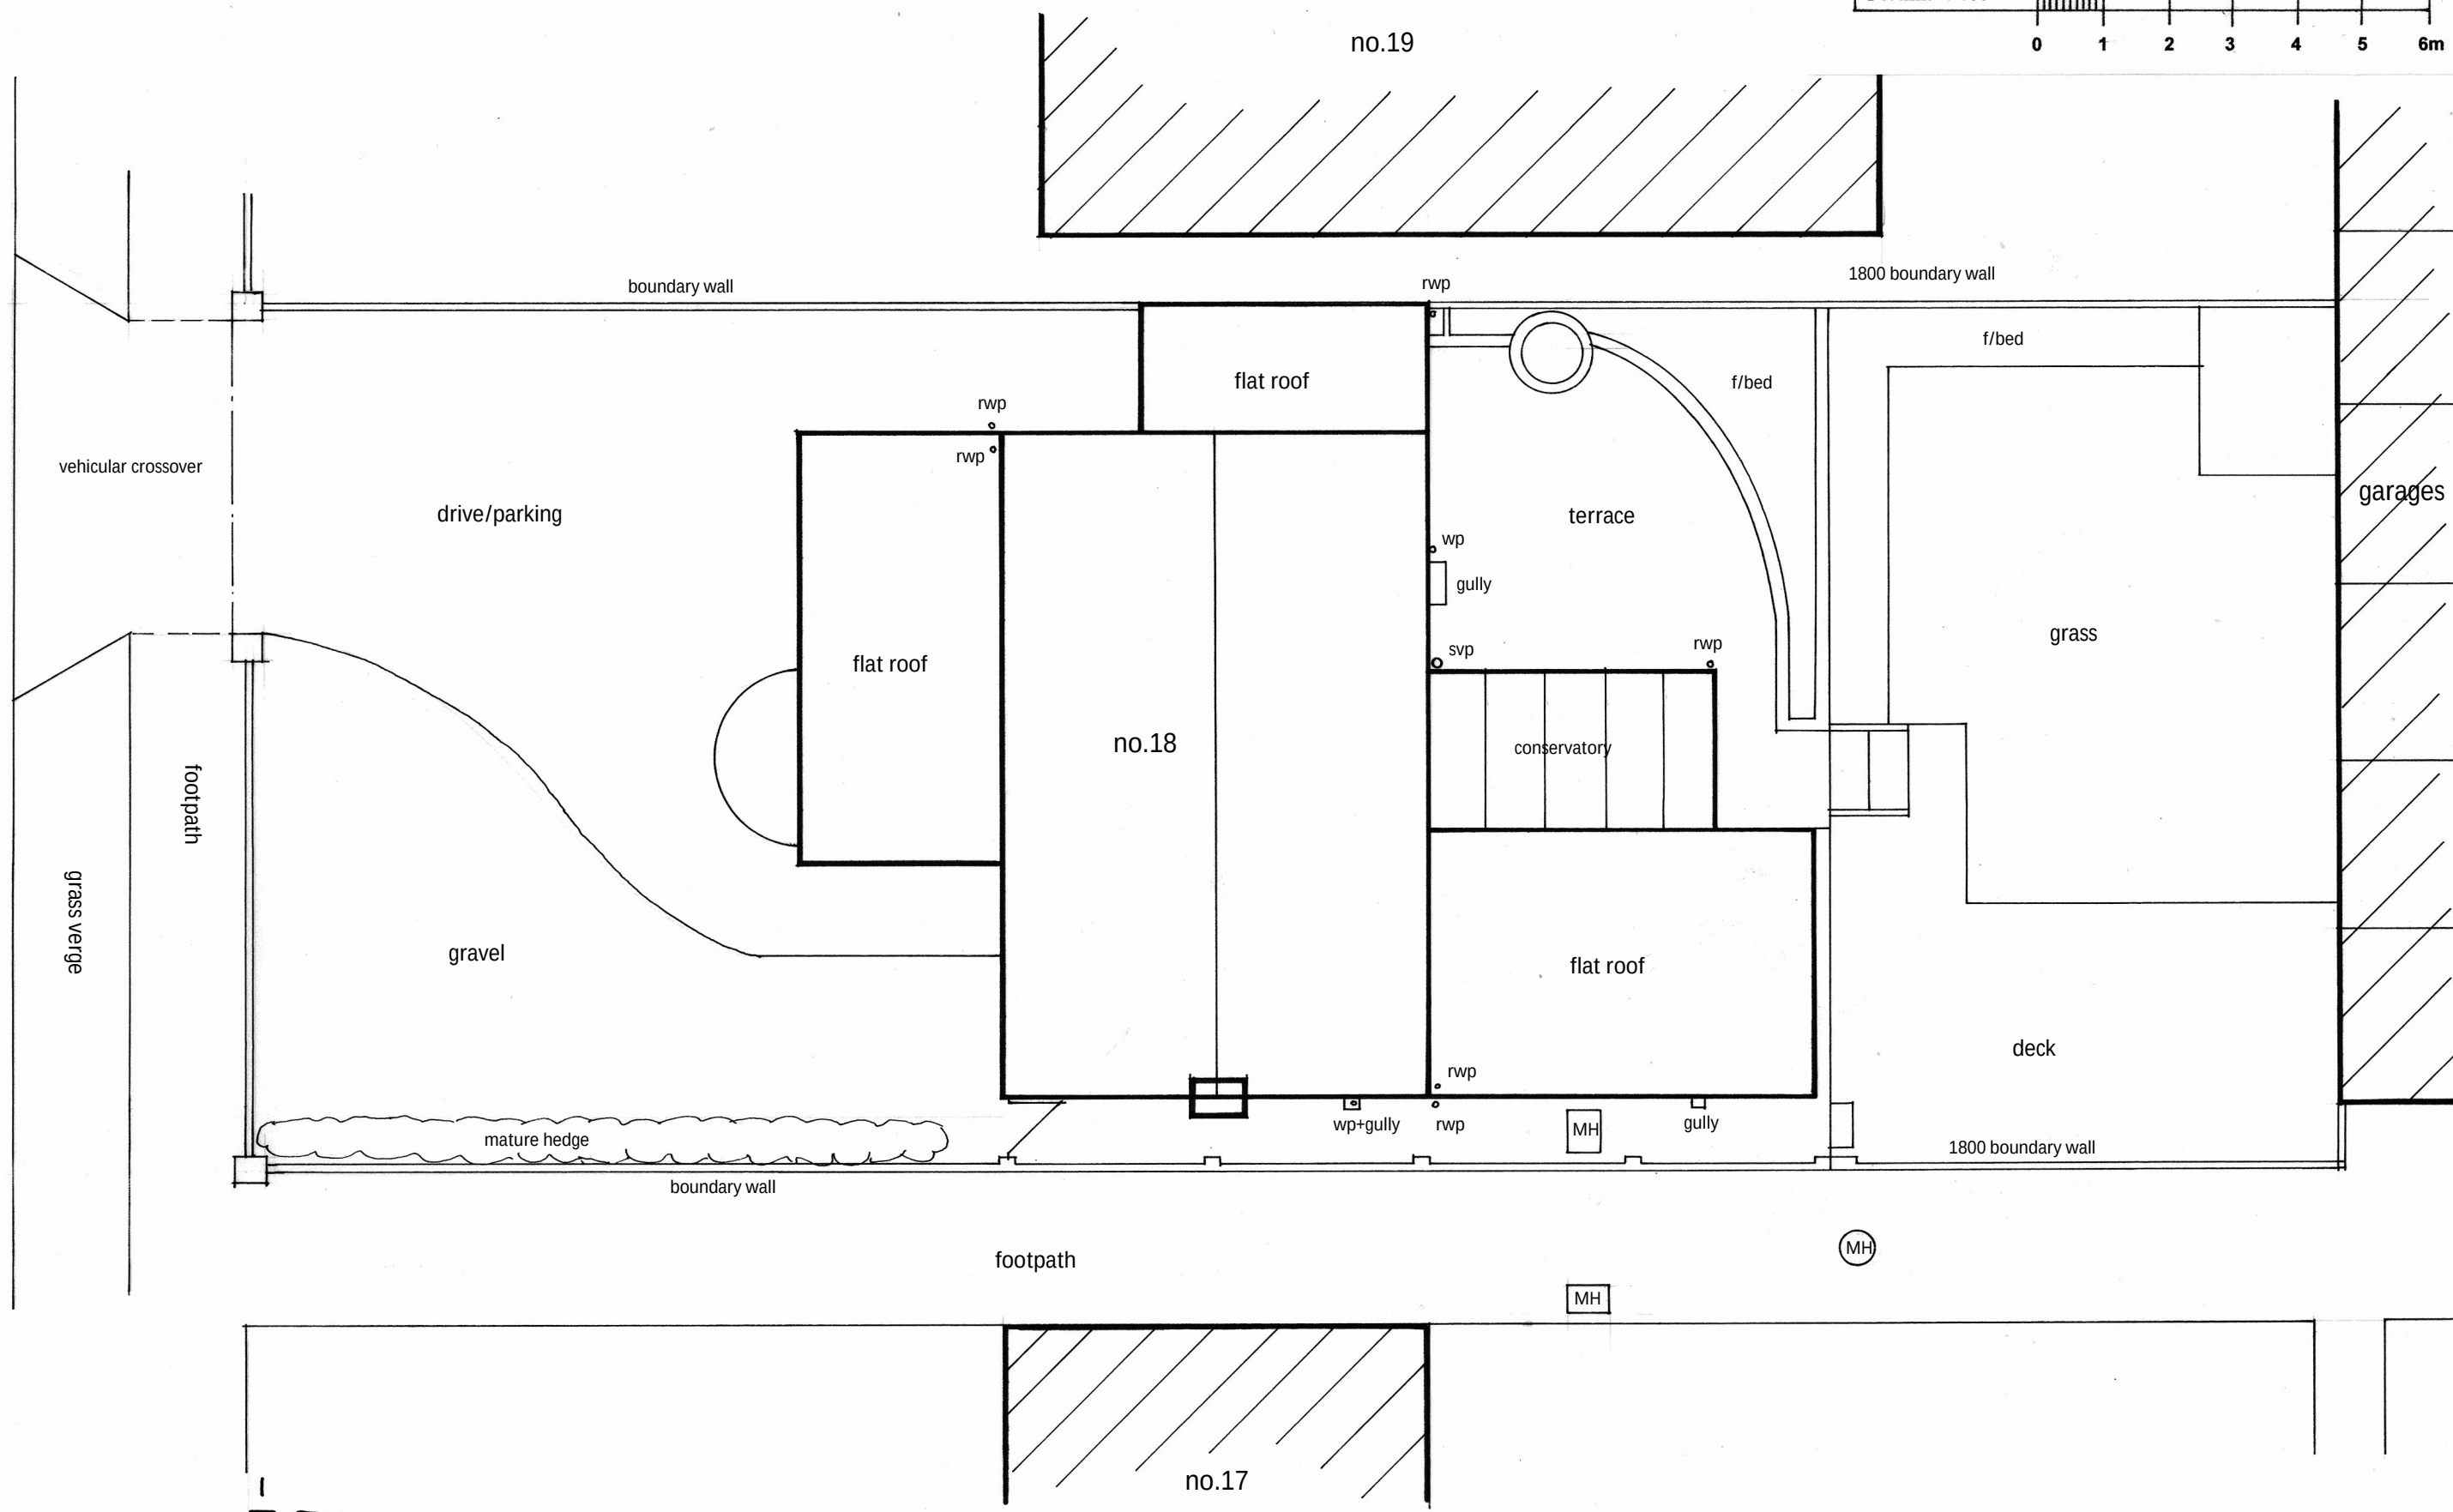

Existing Site Layout Plan

M.P.Technical Services 5 Harebeating Crescent Hailsham East Sussex BN27 1 JH Tel: 01323 842747 Email:pavey456@gmail.com	Client	CLAUDIA MAYFIELD & DENNIS KIRK		All setting out and dimensions are to be checked on site before starting work and the designer notified of any discrepancies		
	Job Title	18 Falcon Close, Shoreham-by-Sea, West Sussex, BN43 5HN.		Scale 1/100 @ A3		
	Drg Title	Existing Site Layout Plan		Date	21/1/26	Drg By MP
				Drg No. E6A		