



Falcon Close

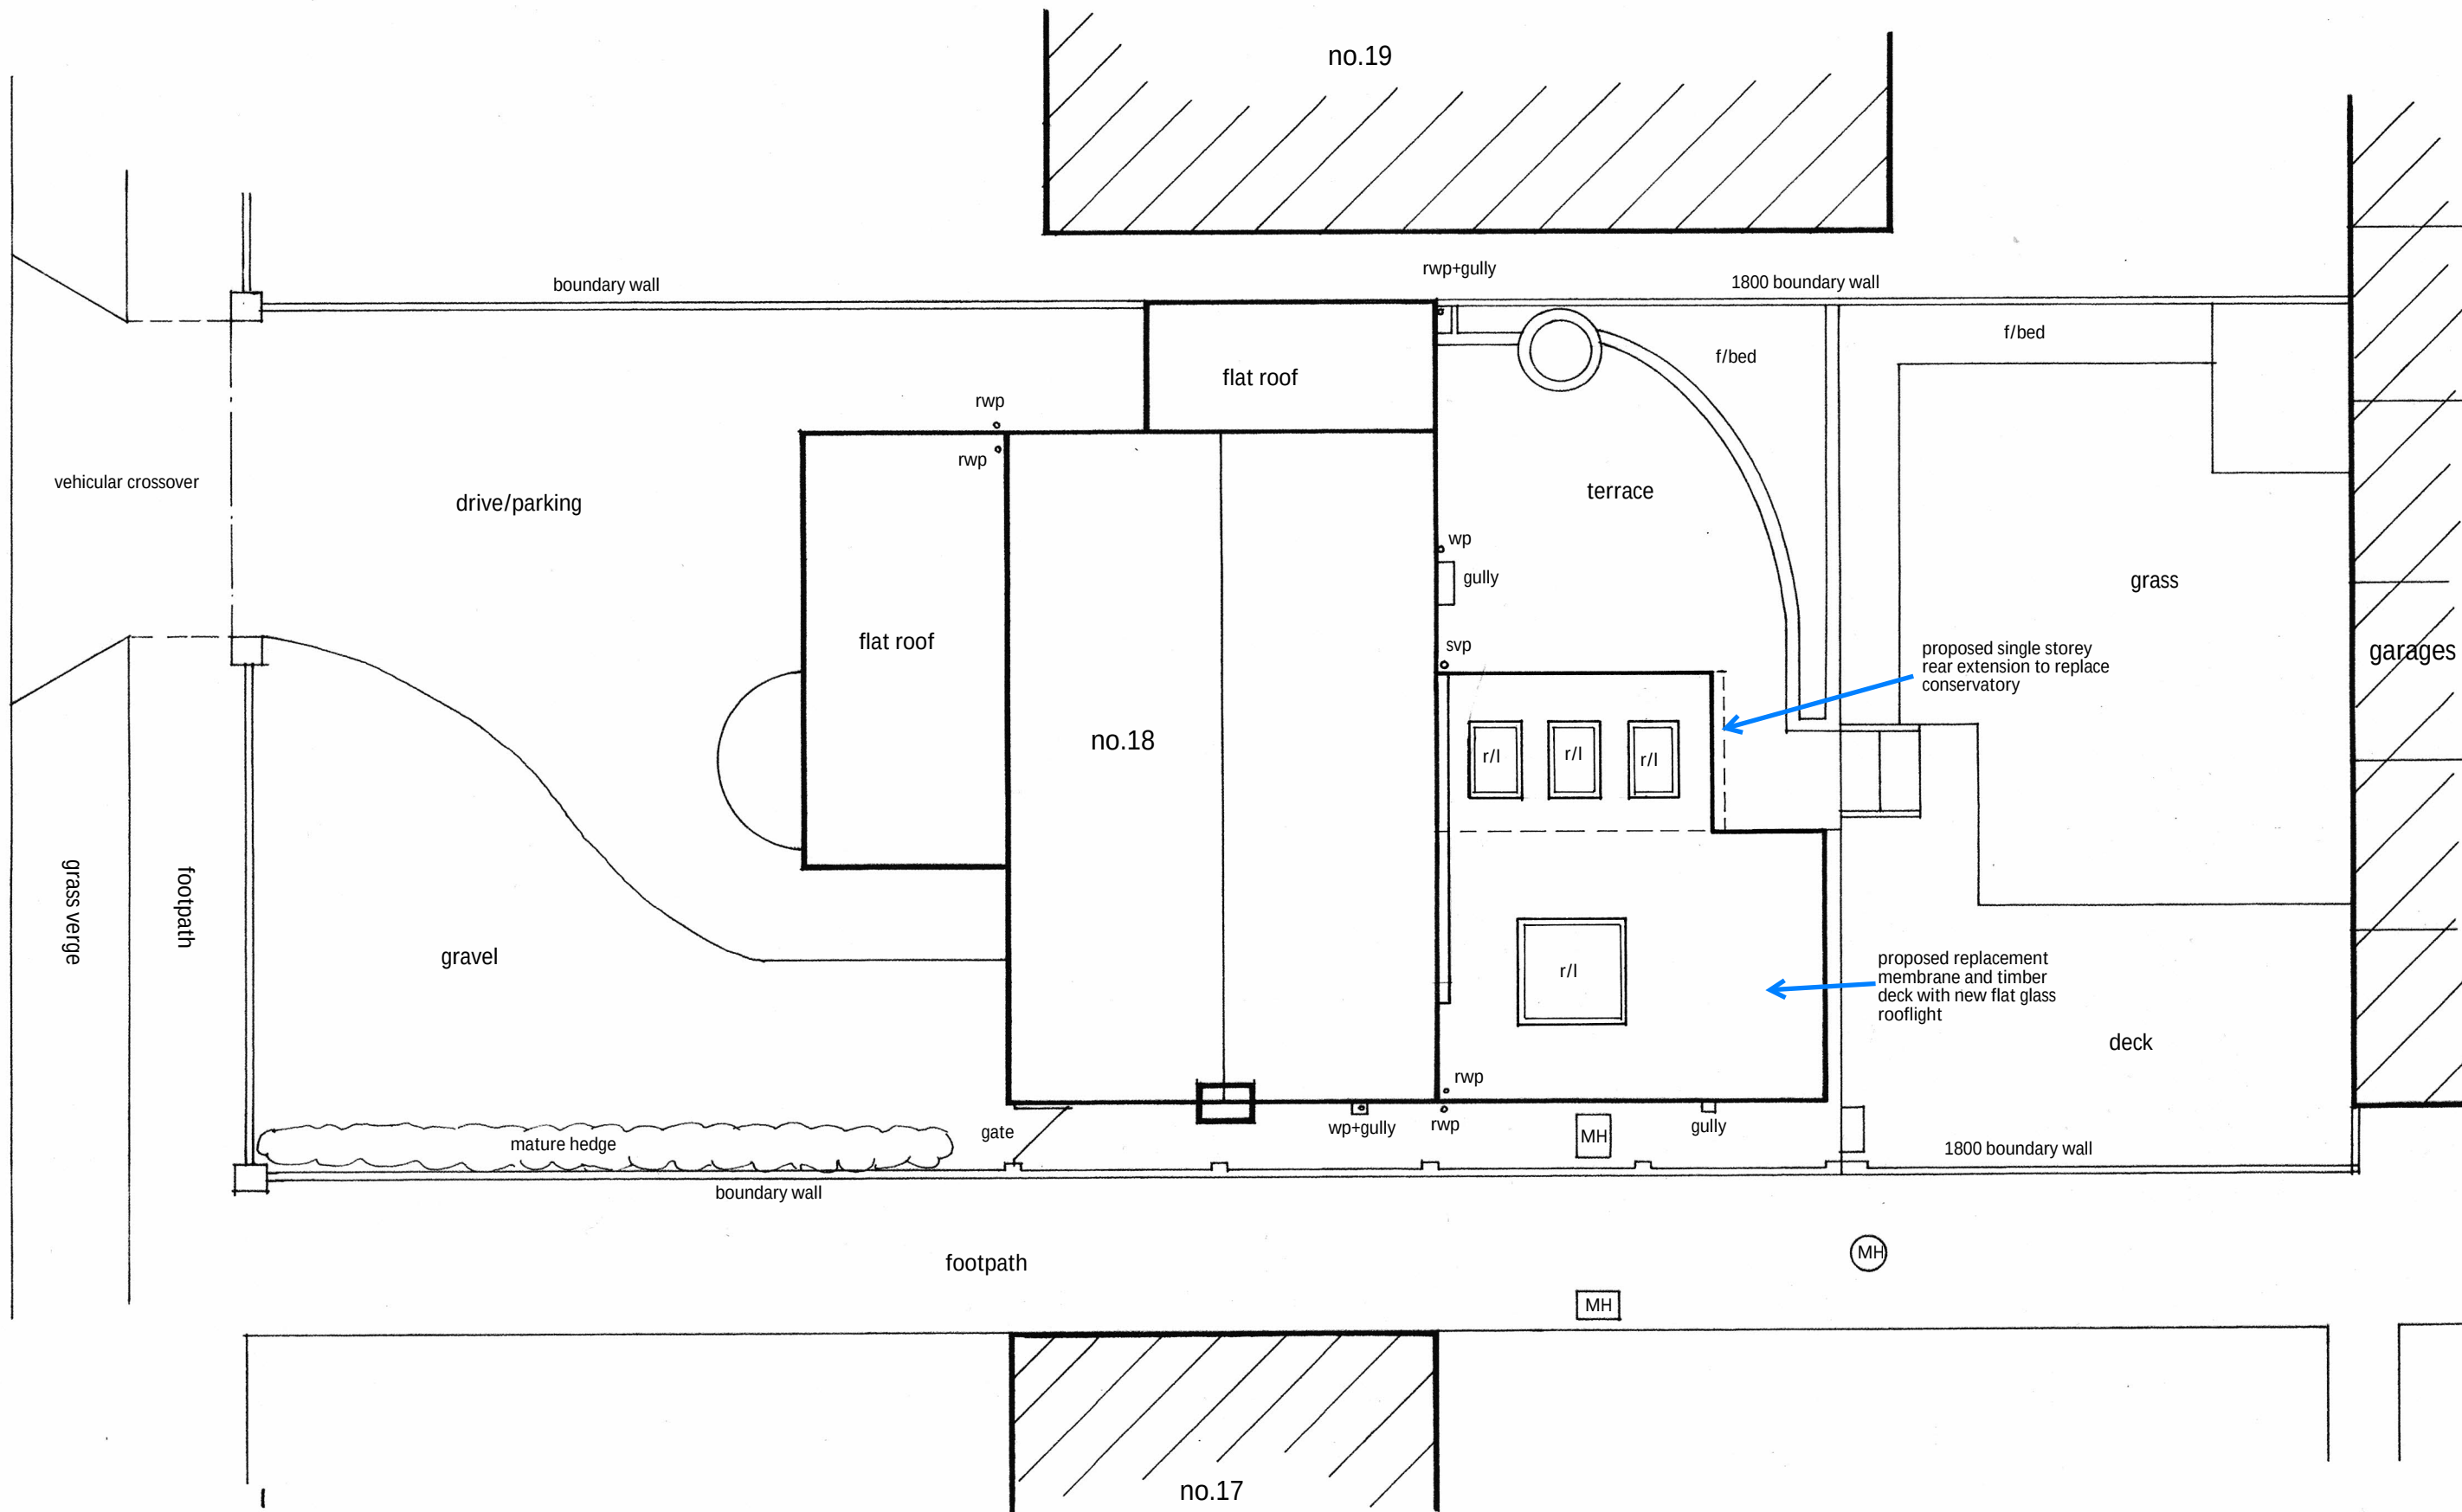

Proposed Site Layout Plan

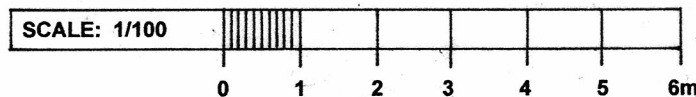

M.P.Technical Services 5 Harebeating Crescent Hailsham East Sussex BN27 1 JH Tel: 01323 842747 Email: pavey456@gmail.com	Client CLAUDIA MAYFIELD & DENNIS KIRK		All setting out and dimensions are to be checked on site before starting work and the designer notified of any discrepancies	
	Job Title 18 Falcon Close, Shoreham-by-Sea, West Sussex, BN43 5HN.		Scale 1/100 @ A3	
	Drg Title Proposed Site Layout Plan		Date 28/1/26	Drg By MP
			Drg No. P6A	