


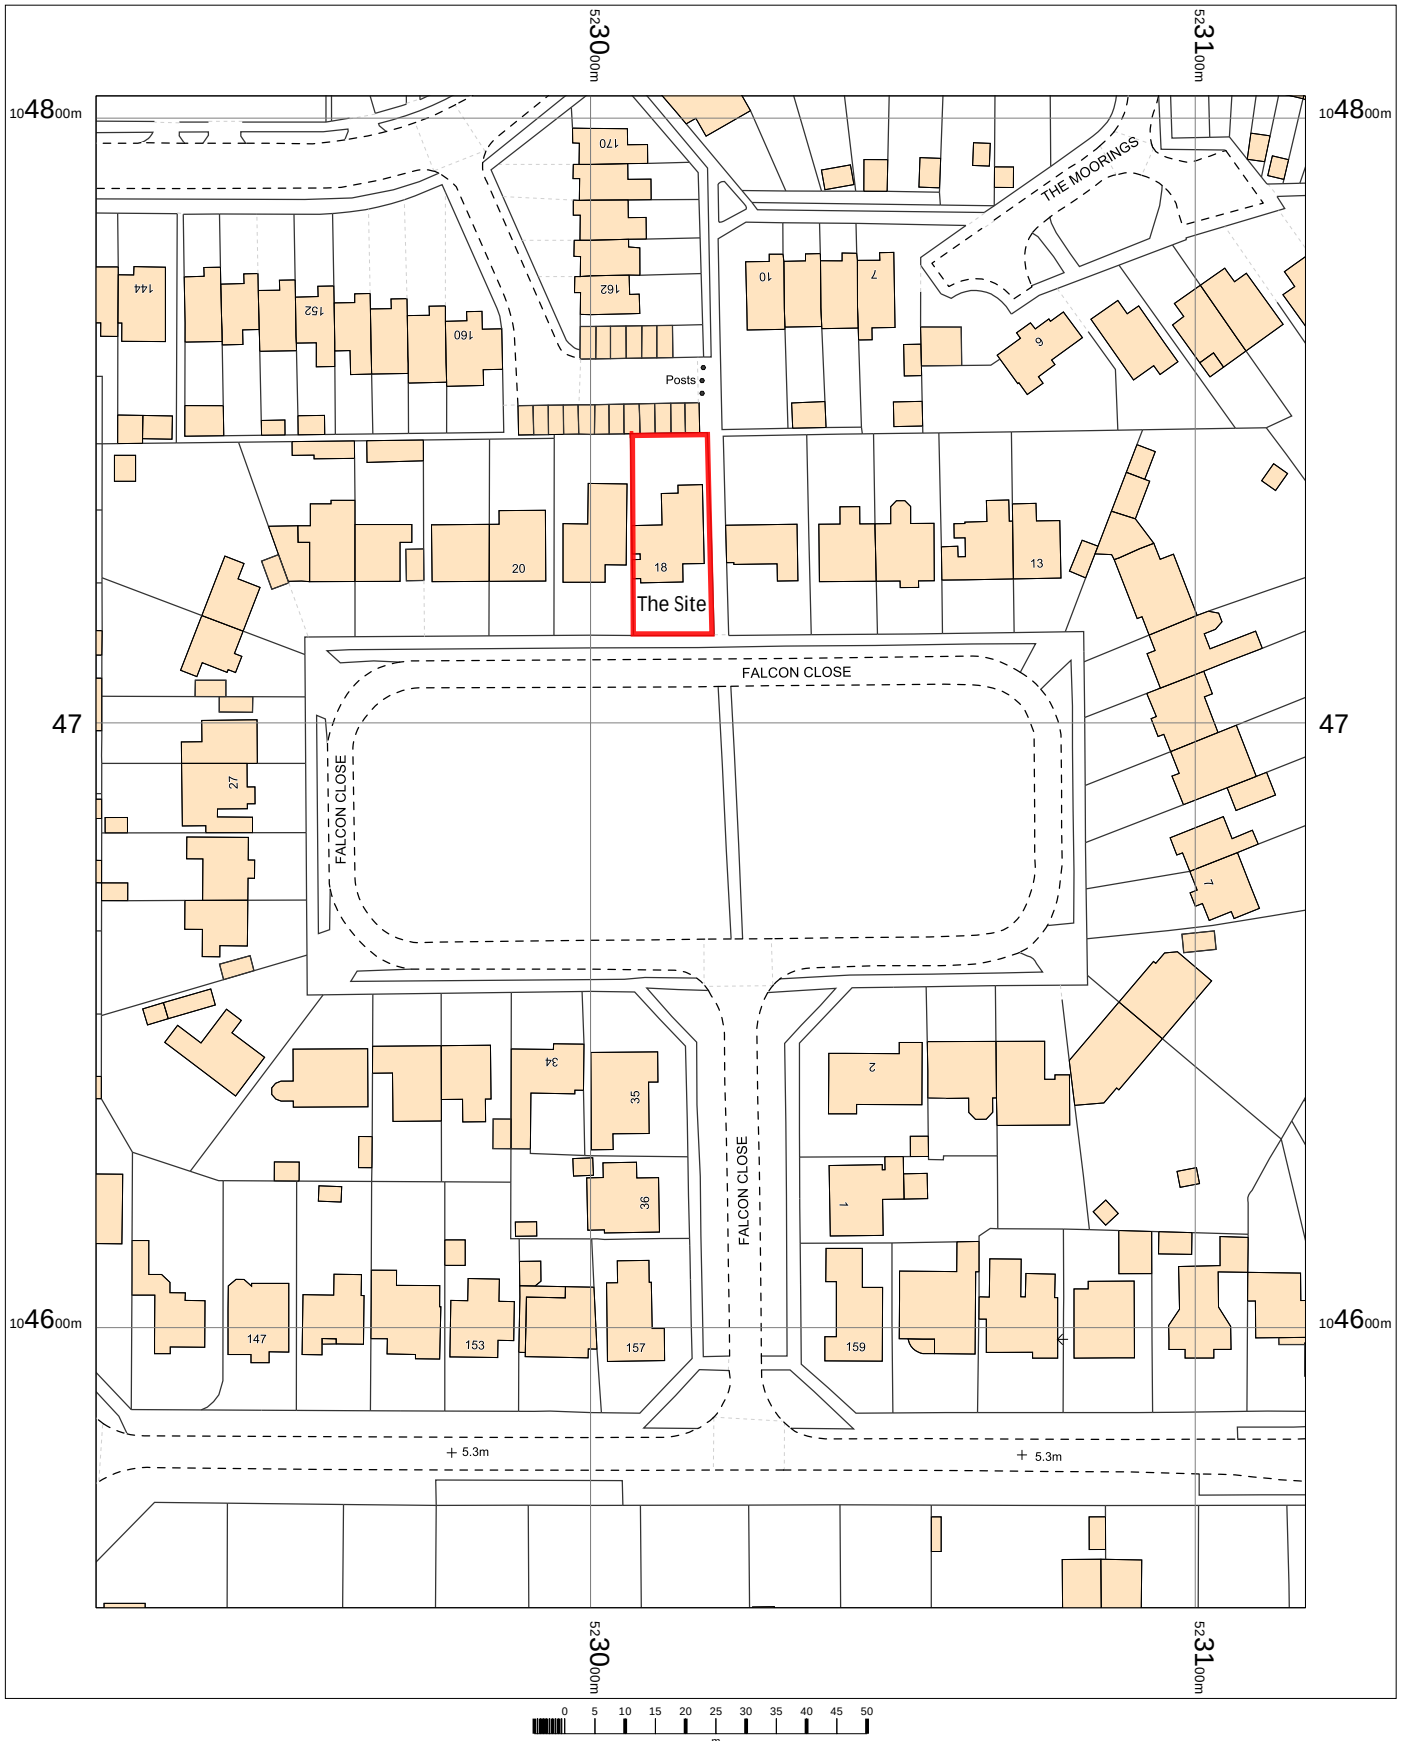

Site Location Plan


18 Falcon Close
Shoreham-by-Sea
BN43 5HN

Drg No: P8

OS MasterMap 1250/2500/10000 scale
Wednesday, January 21, 2026, ID: CM-01259362
www.centremapslive.co.uk

1:1250 scale print at A4, Centre: 523018 E, 104679 N

©Crown Copyright Ordnance Survey. Licence no.
AC0000849896

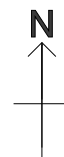

FOR A BETTER POINT OF VIEW