Disclaimer

This drawing is protected under the Copyright, Designs and Patents Act 1988. This drawing is protected by copyright of Devise Architecture & Design Ltd.

Devise Architecture & Devise Ltd, Registered in England & Wales at 71-75 Shelton Street, Covent Garden, London, WC2H 9JQ Company No: 11782468

Planning

This drawing is produced for PLANNING PURPOSES ONLY and is not to be used for construction.

Rev.	Description	Date
/	.	.

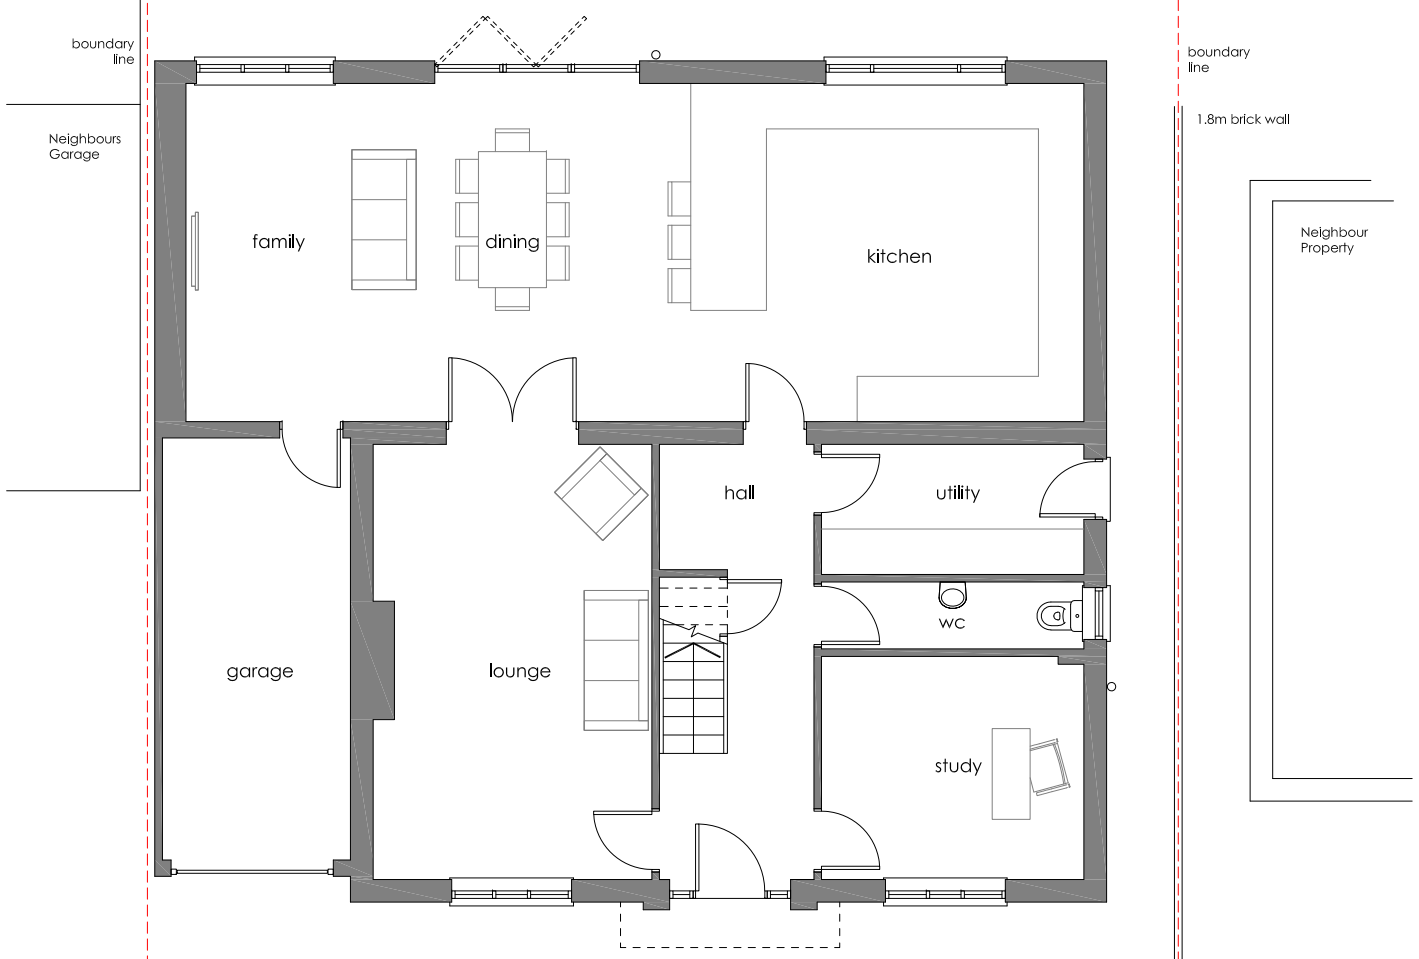

existing ground floor

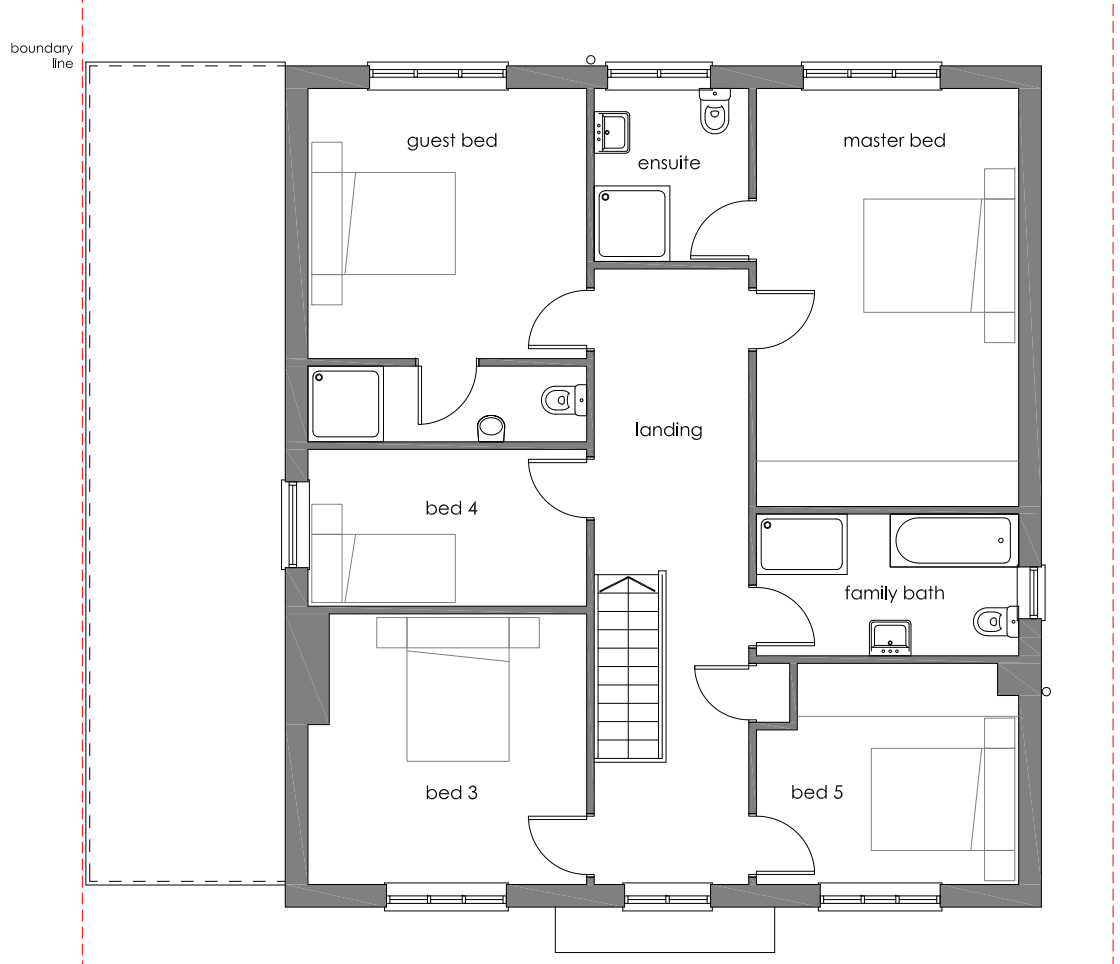

existing first floor

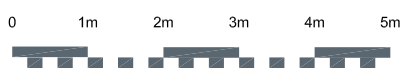

Notes

DEVISE ARCHITECTURE & DESIGN LTD
Badger Cottage,
17 Pyecombe Street,
Pyecombe, West Sussex, BN45 7EE
t: +44(0)7876652255
e: scott@devisearchitecture.co.uk
www.devisearchitecture.co.uk

Client:	DR VEDI & MS GOLD
Project:	69 Buckingham Road Shoreham-by-Sea West Sussex BN43 5UD
Title:	Existing Floor Plans
Status:	PLANNING
Scale:	1:100
Date:	02/2022
Revision:	/
Sheet:	A3
Drg No:	DA 22 - 059 - P100