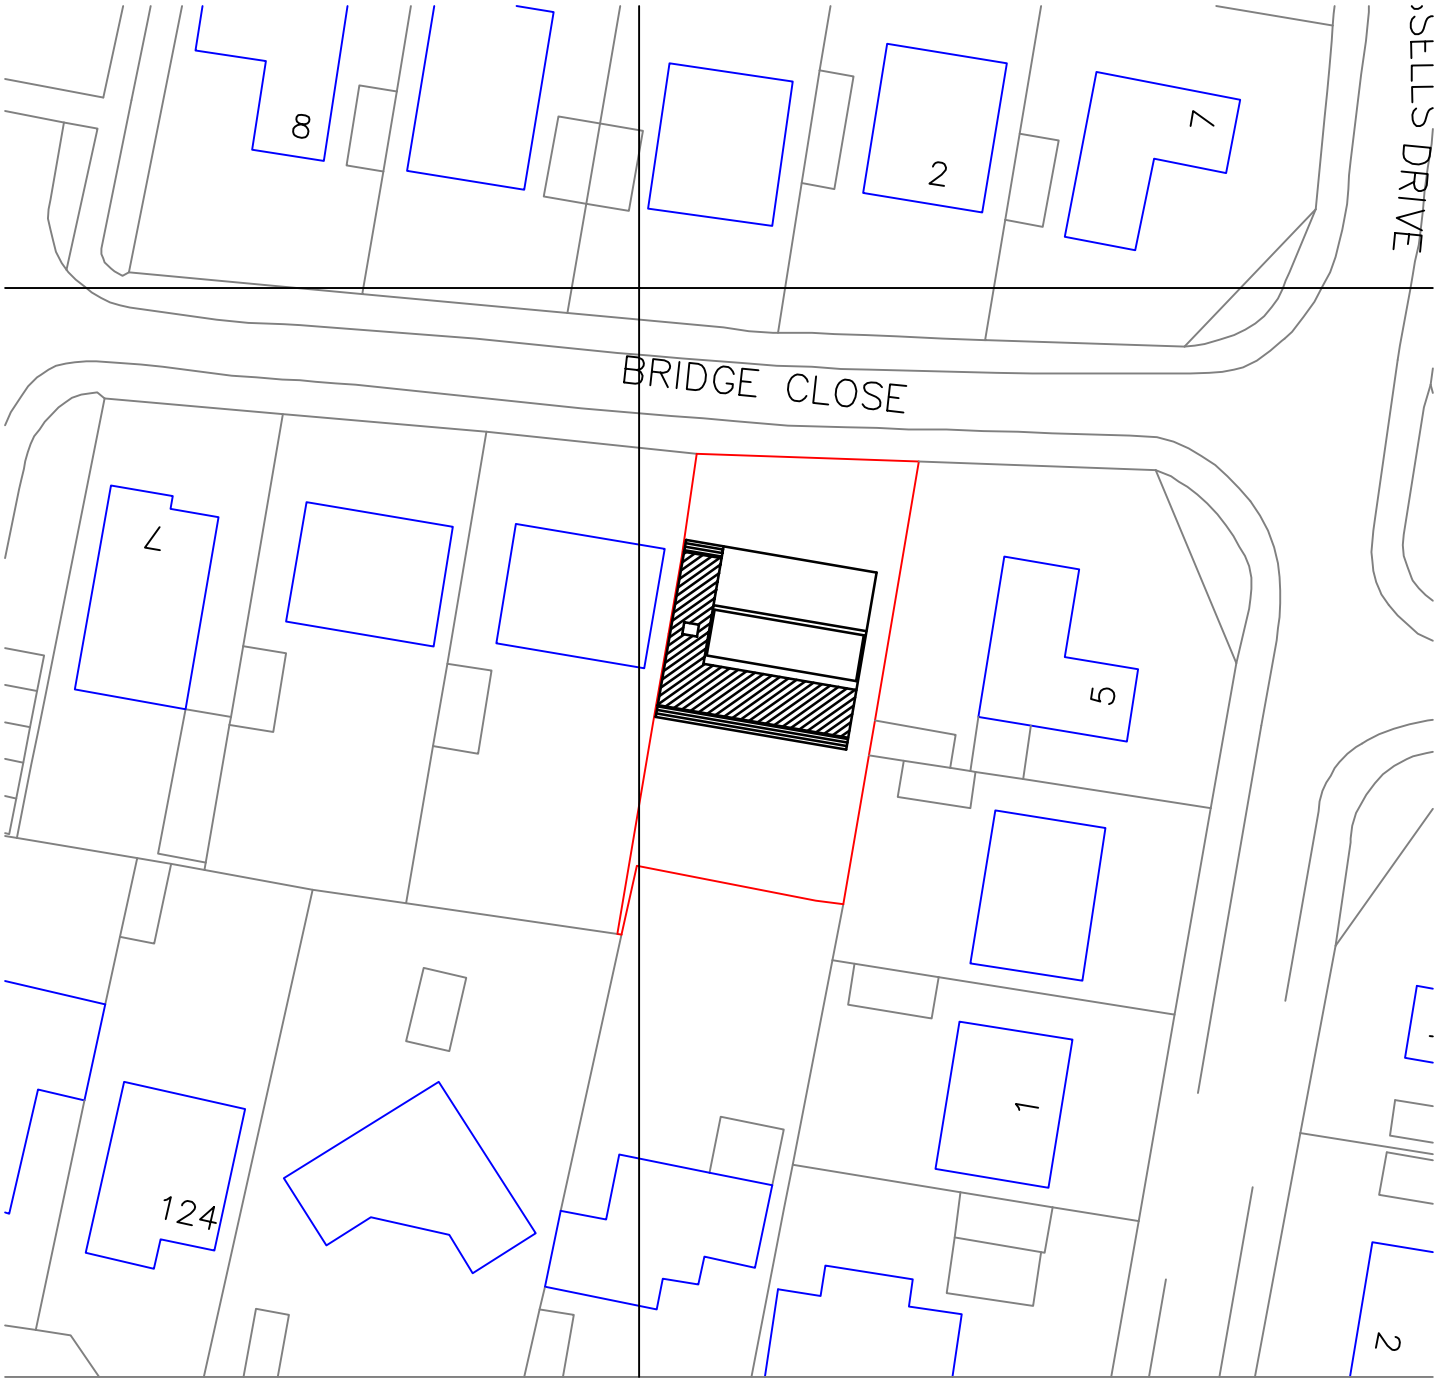


0 20 40 60 80

N

Metres
1 Bridge Close
Lancing
West Sussex
Block Plan 1:500
A4 Paper