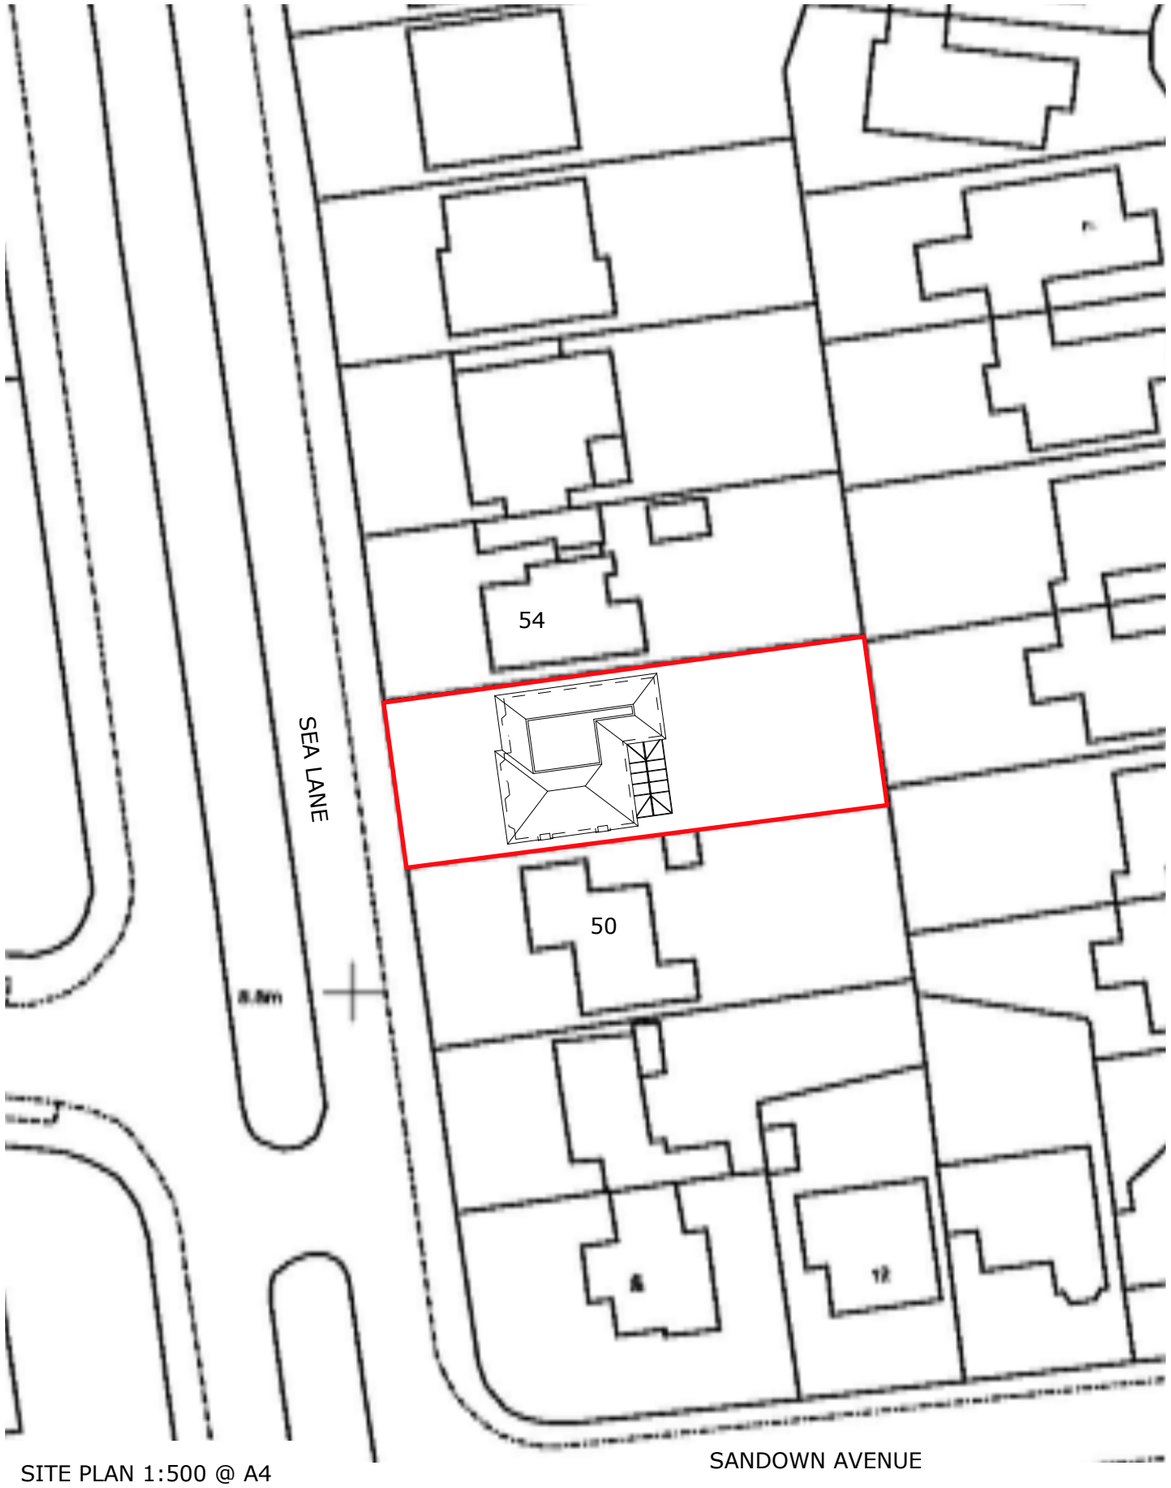

SITE PLAN 1:500 @ A4

52 SEA LANE
GORING-BY-SEA
WORTHING
WEST SUSSEX
BN12 4PY

DATE: 02/11/2023
DRWG No: DS/HARTIN/03

AS PER CONSENT GRANTED

0 10 20 30 40 50m

NORTH

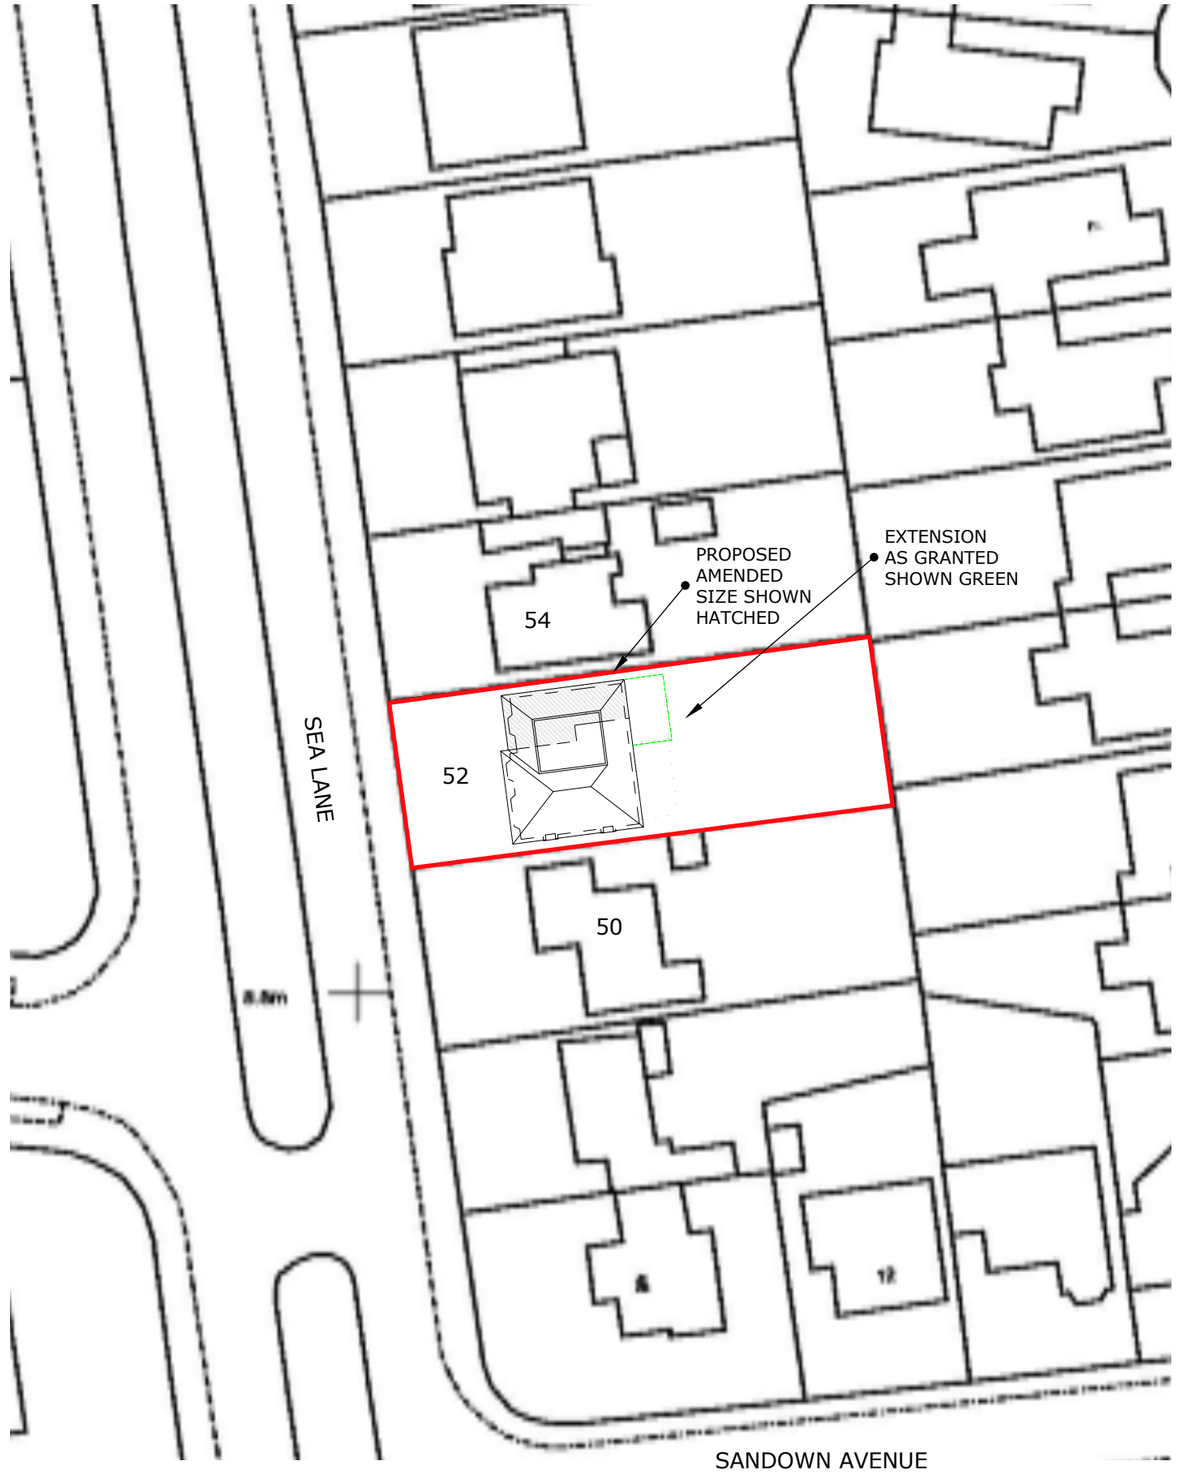

PROPOSED AMENDED SCHEME

SIDE EXTENSION REDUCED IN LENGTH TO BE FLUSH WITH REAR ELEVATION

0 10 20 30 40 50m

NORTH