ADUR & WORTHING PLANNING SERVICES	
PLAN	AWDM/0147/15
DATE VALID	Rec: 9/9/15

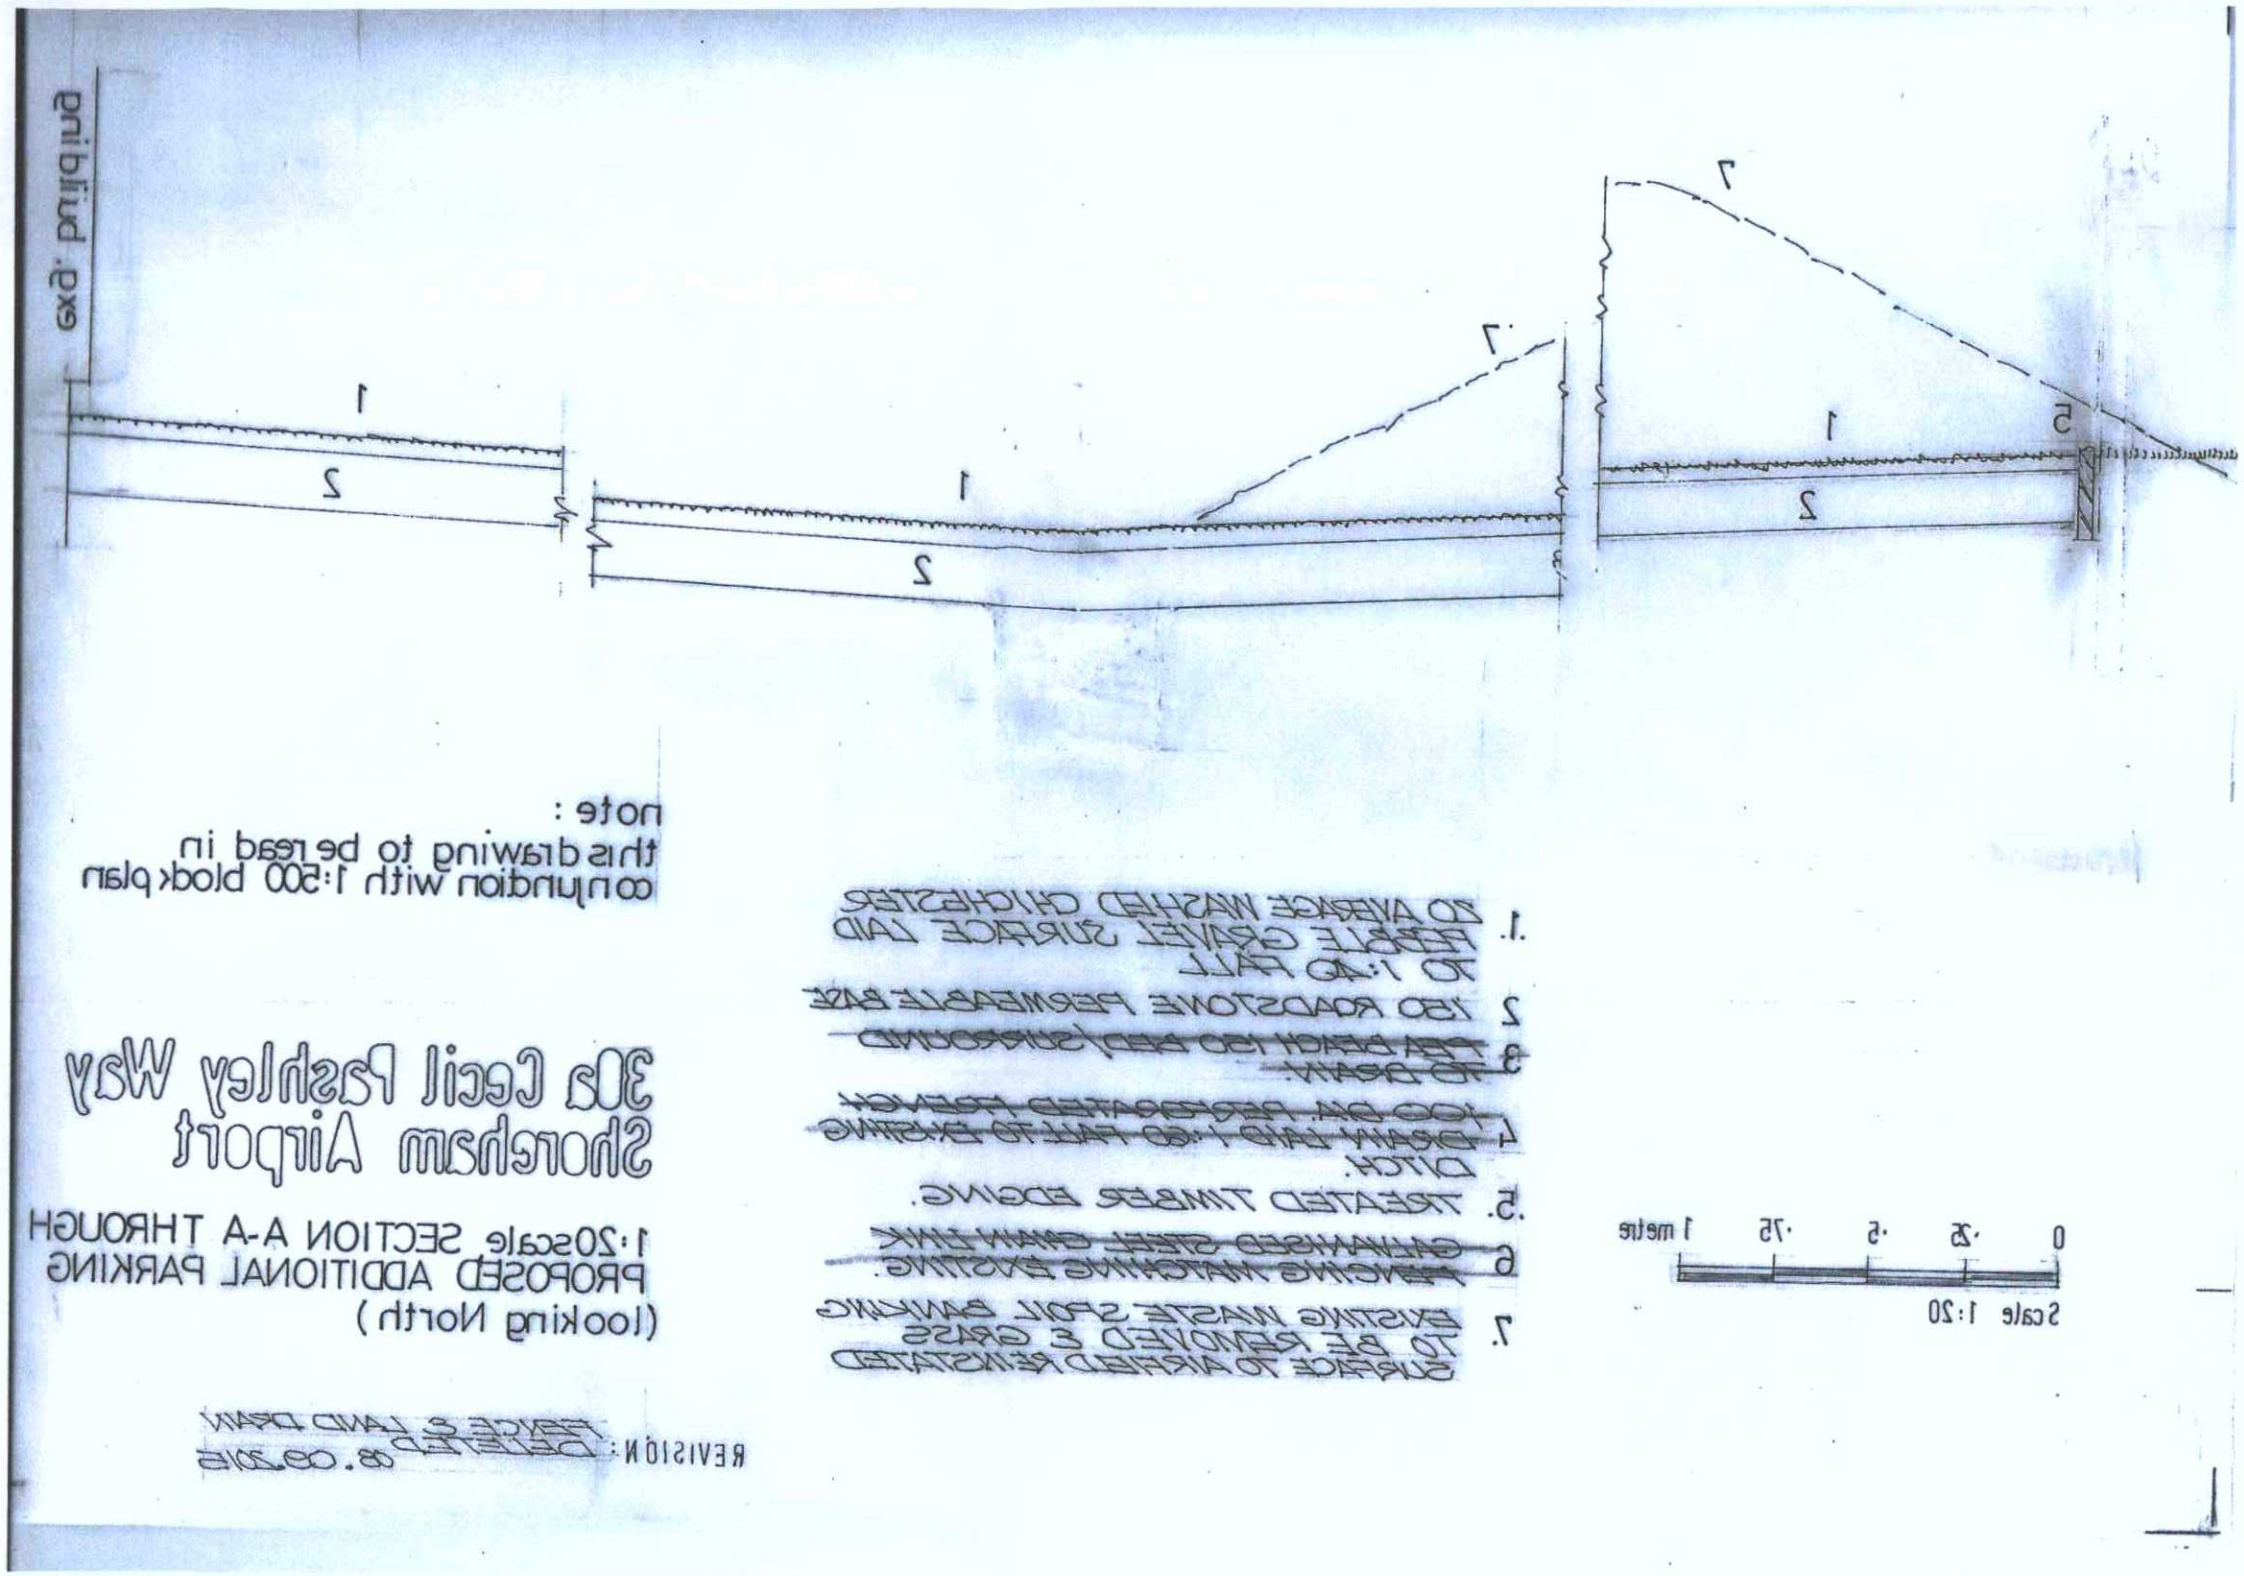

note :
this drawing to be read in conjunction with 1:500 block plan

1. 20 AVERAGE WASHED CHICHESTER PEBBLE GRAVEL SURFACE LAID TO 1:40 FALL
2. 150 ROADSTONE PERMEABLE BASE
3. ~~PEA BEACH 150 BED/SURROUND TO DRAIN.~~
4. ~~100 DIA. PERFORATED FRENCH DRAIN LAID 1:60 FALL TO EXISTING DITCH.~~
5. TREATED TIMBER EDGING.
6. ~~GALVANISED STEEL CHAIN LINK FENCING MATCHING EXISTING.~~
7. EXISTING WASTE SPOIL BANKING TO BE REMOVED & GRASS SURFACE TO AIRFIELD REINSTATED

30a Cecil Pashley Way Shoreham Airport

1:20scale SECTION A-A THROUGH PROPOSED ADDITIONAL PARKING (looking North)

REVISION: FENCE & LAND DRAIN DELETED 08.09.2015