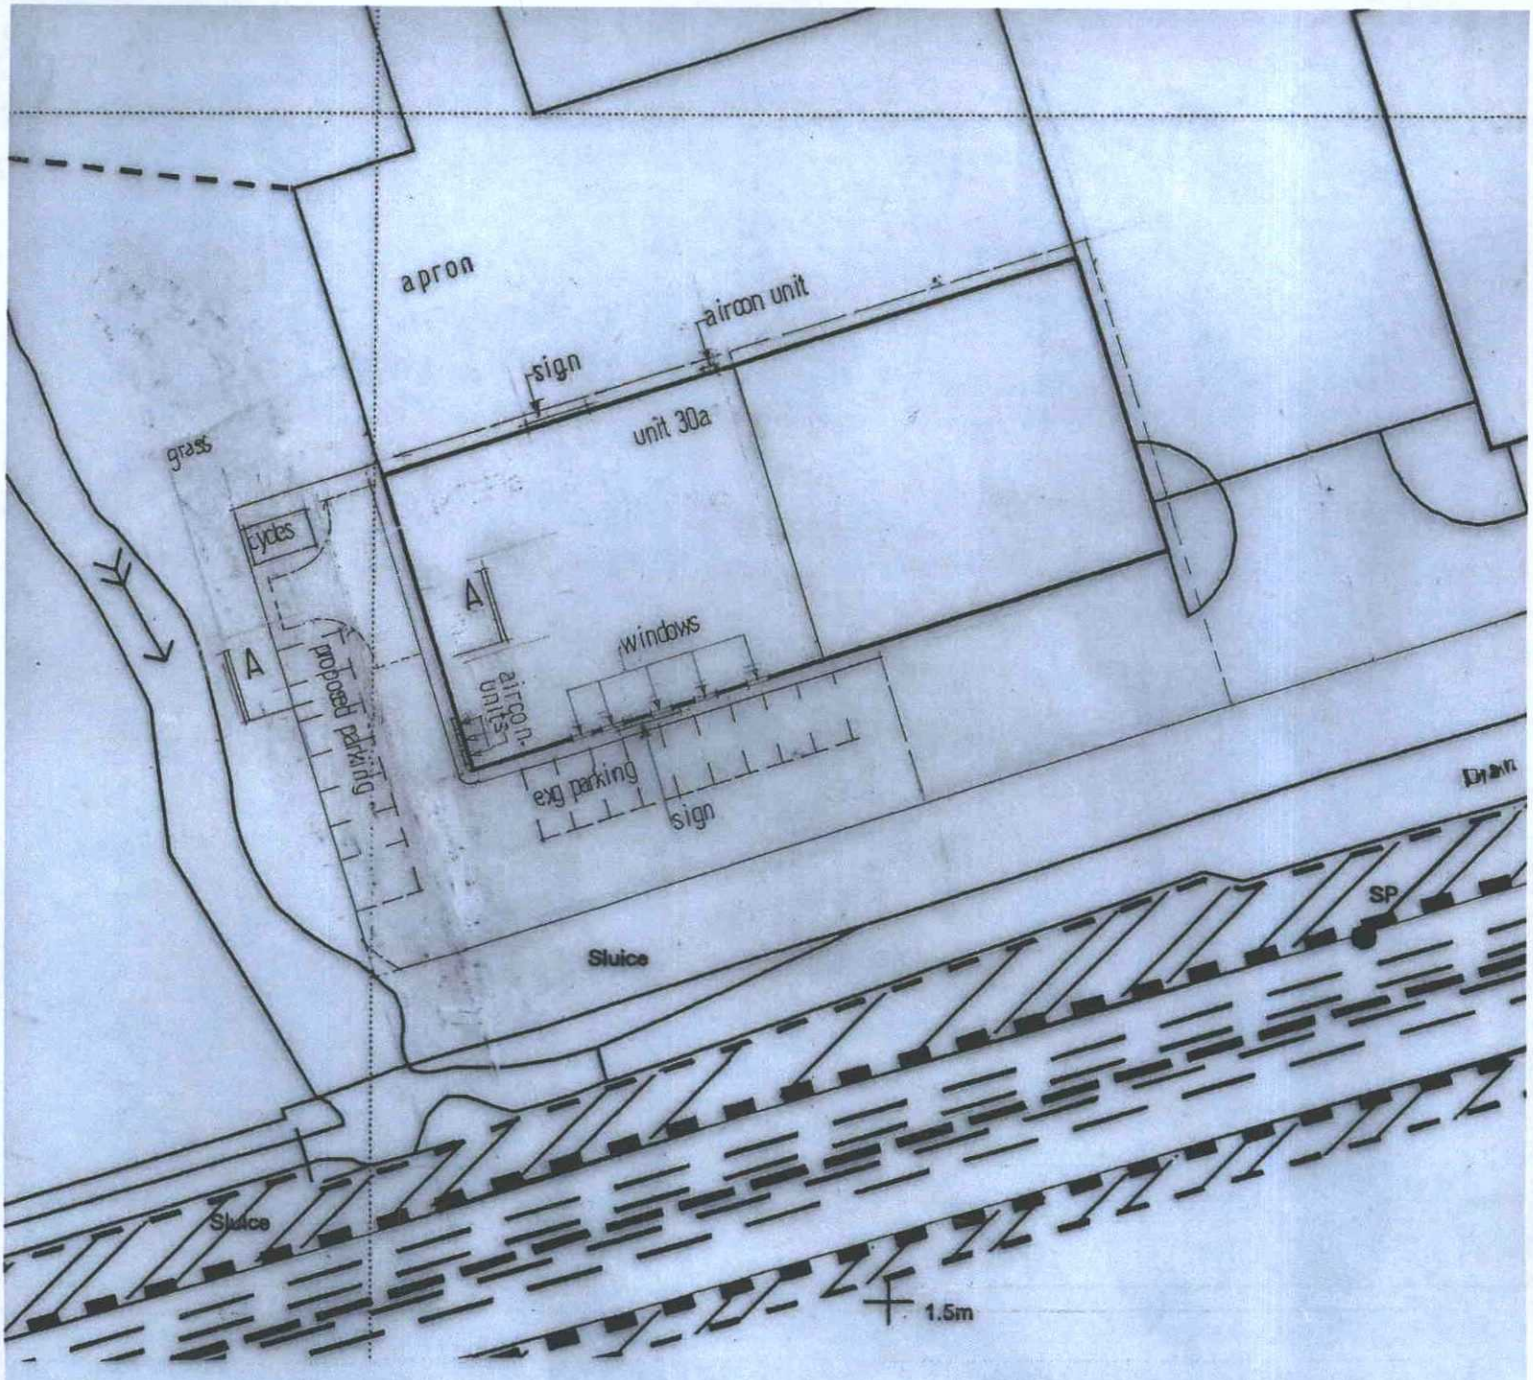

30a Cecil Pashley Way
Shoreham Airport

1:500 BLOCK PLAN

E land drain omitted	08.09.15
D section through parking added	14.04.15
C. window & air cond. units added	10.03.15
B. ownership adjustment	06.03.15
A — sign positions added	25.02.15

revns.

N

0 5 10 15 20 metres

Scale 1:500

ADUR & WORTHING PLANNING SERVICES	
PLAN	AWDM/0147/15
~~DATE~~ VALID	Rec. 9/9/15