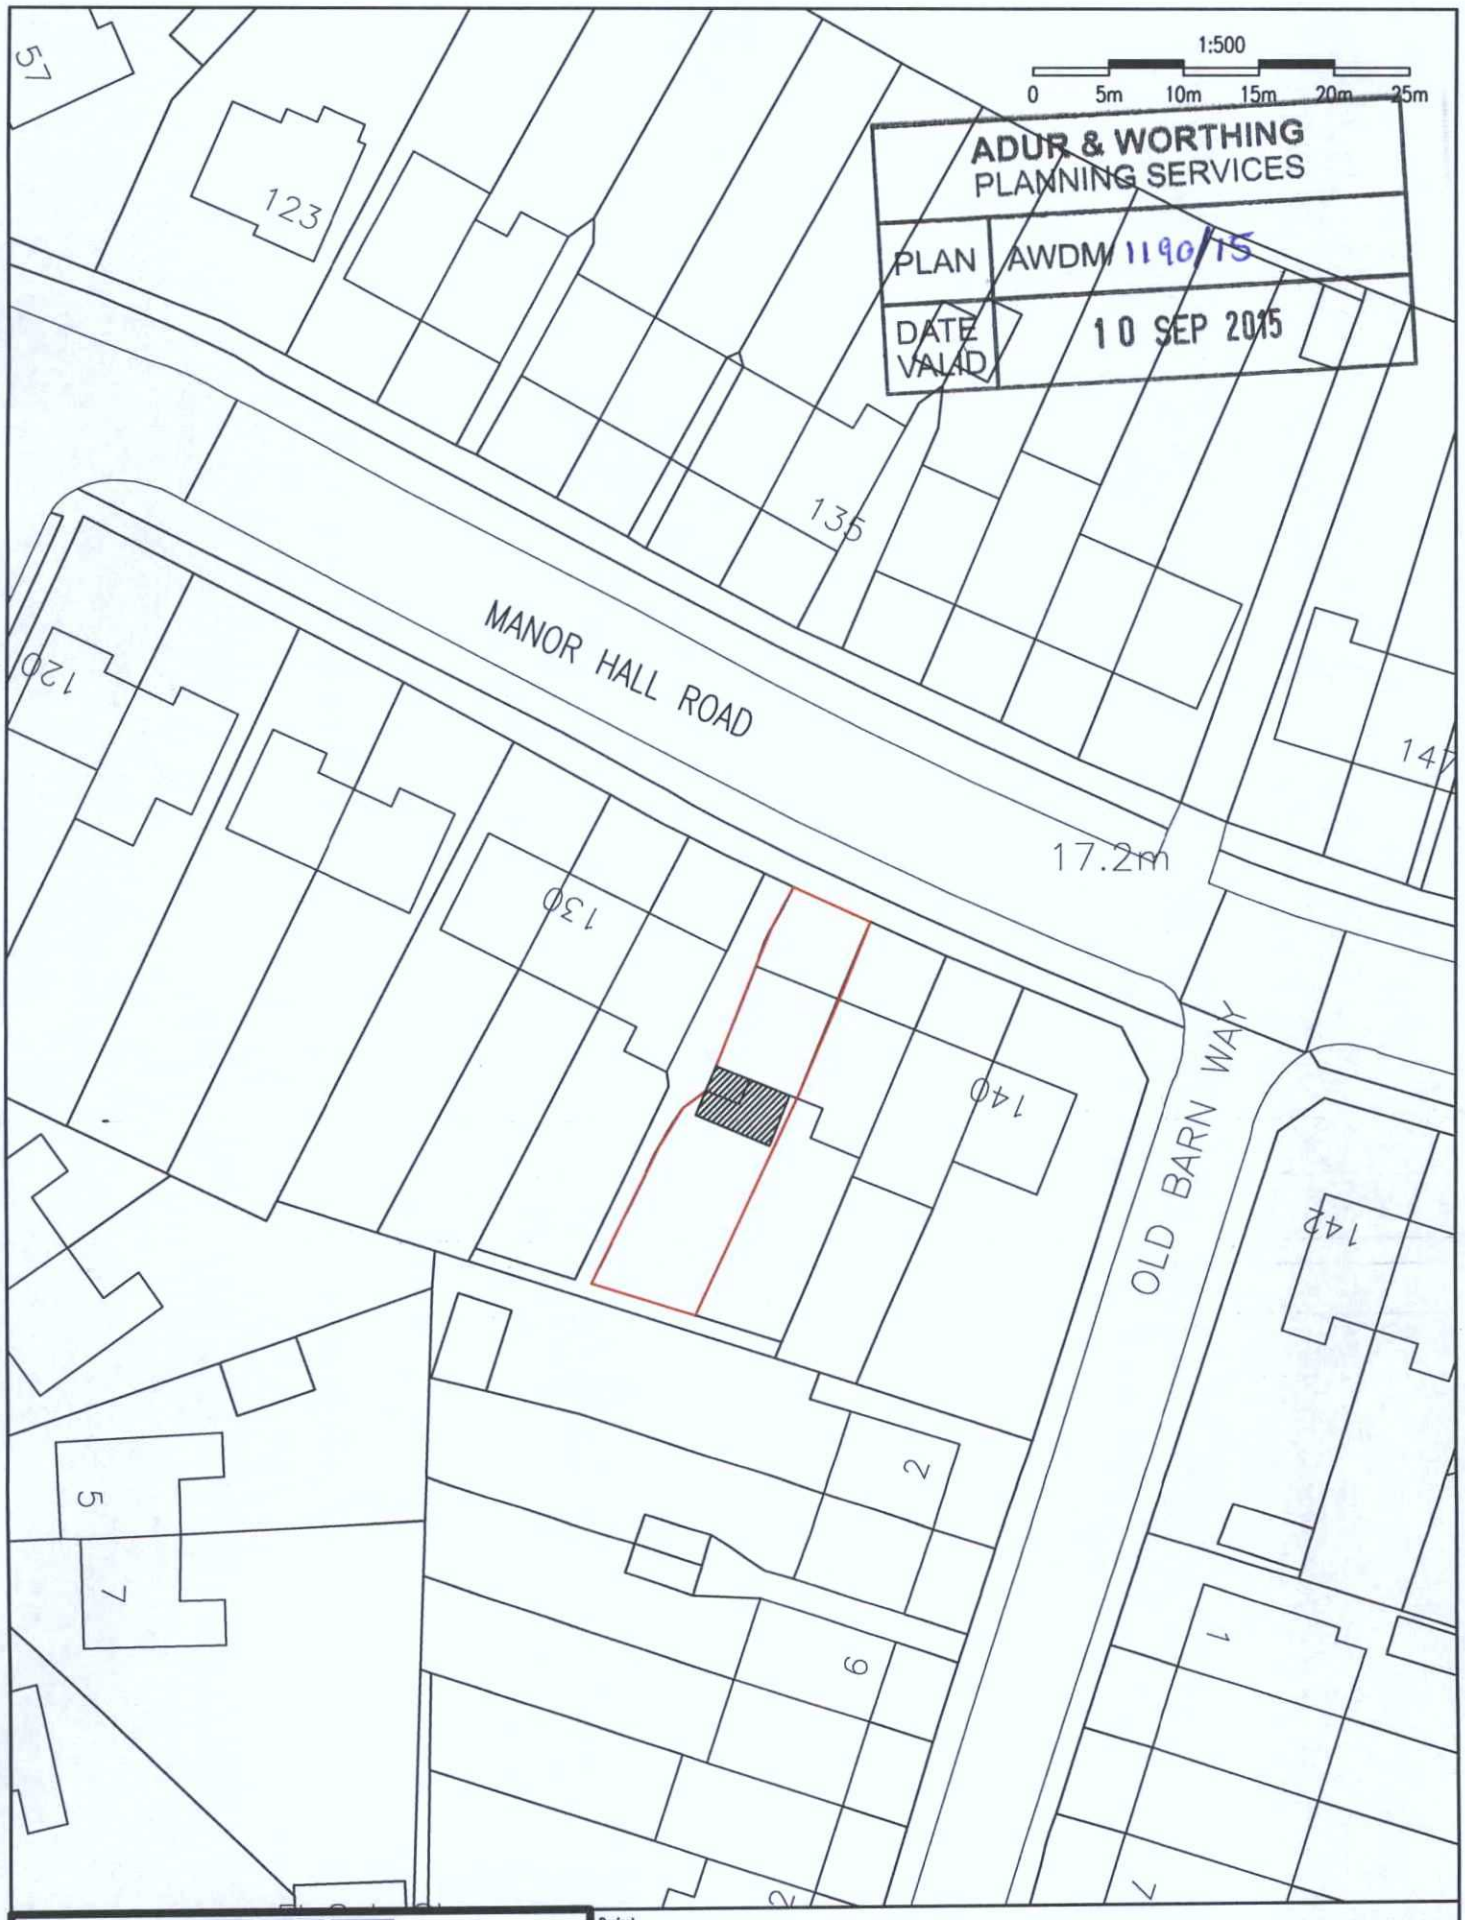


HEMSLEY ORRELL PARTNERSHIP
CONSULTING CIVIL & STRUCTURAL ENGINEERS
HOP House, 41 Church Road, Hove BN3 2BE.
Tel : +44 (0)1273 223900 Fax : +44 (0)1273 326767
E-Mail : engineers@hop.uk.com
www.hop.uk.com

Project: 134 MANOR HALL ROAD, BRIGHTON

Title: BLOCK PLAN

Scales	Date	Drawn	Engineer	Project No.	Task No.	Dwg. No.
1:500	09/09/15	WPM	NJH	14512	1	01