AMENDMENT
Received 02 JUL 2013
ADUR & WORTHING SERVICES
WDM/ 0692/13
DATE VALID

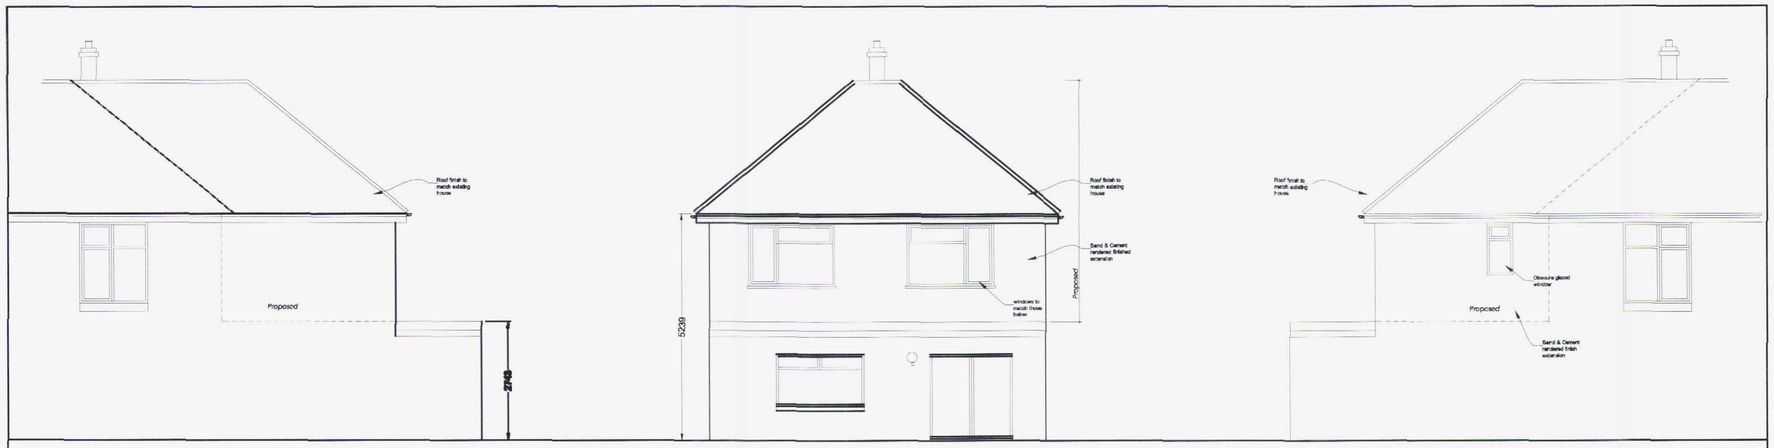

Side elevation to Mile Oak Crescent

Rear

Side elevation to Adjacent property

0 1 2 3 4 5 6 7 8 9 10
Scale - Meters

Proposed



Side elevation to Mile Oak Crescent

Rear

Side elevation to Adjacent property

0 1 2 3 4 5 6 7 8 9 10
Scale - Meters

Existing

1st Floor rear windows amend	June 13		c
Extn red, balc remvd	June 13		b
Pitch roof added	May 13		A
Revision	Date	By	Rev. No.

Client

Project: Rear 1st floor extension
219 Old Shoreham Road,
Southwick.

Title: Proposed & existing Elevations

IMPORTANT NOTES :

1. GENERAL
(i) The design is not to be scaled, work to figured dimensions and relative position only, confirm to designer.
(ii) This drawing is to be read in conjunction with all relevant drawings, detailed specifications where applicable and all associated drawings in this series. (if any)
(iii) Any discrepancy on this drawing is to be reported immediately to the partnership for clarification.
(iv) The contractor is responsible for all temporary works and for the stability of the works in progress.

CLIVE HAWKINS
ARCHITECTS LTD
DESIGN@CLIVEHAWKINSONLINE.COM Tel: 01273 245249

Date	Scales	Project No.	Dwg. No.	Rev. No.	Rev. Date.
April 13	1:100 @ A2	365	01		c