ADDITIONAL

THIS DRAWING MUST NOT BE SCALED.
PRIOR TO THE COMMENCEMENT OF ANY WORKS, THE BUILDER IS TO CHECK AND/OR DETERMINE ALL CONSTRUCTION DETAILS, INCLUDING CHECKING EXISTING SITE LEVELS AND DIMENSIONS. THE DRAWING IS TO BE READ IN CONJUNCTION WITH ALL OTHER PROJECT DRAWINGS, CONSTRUCTION NOTES AND/OR PROJECT SPECIFICATION. ALL DISCREPANCIES SHOULD BE REPORTED IMMEDIATELY.

Rev.	Date	Details	Drawn
A	27.01.07	EXISTING LEVELS ADDED.	Bev

ADUR DISTRICT COUNCIL
PLANNING DIVISION
PLAN NO. ADC/411/06/TP
DATE RECEIVED 30 JAN 07

31 JAN 2007

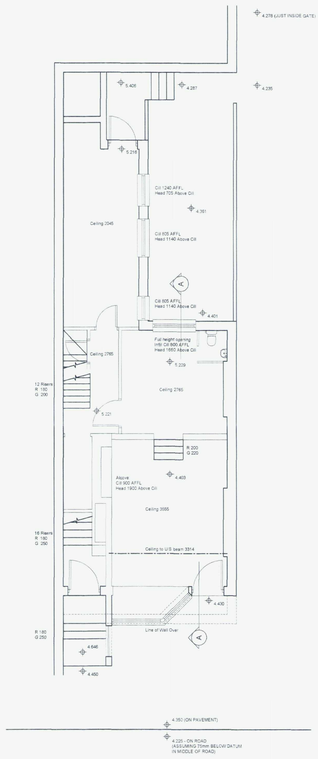

GROUND FLOOR

Client: Mr B Philips

Site Address: SUSSEX HOUSE

Description: SURVEY

Drawing Number: SH-01A

Date: Sept 2006

Scale: 1:100

Status: PRELIMINARY

AutoCAD Reference:

Drawn:

Checked:

SUSSEX HOUSE

THIS DRAWING MUST NOT BE SCALED.
PRIOR TO THE COMMENCEMENT OF ANY WORKS, THE BUILDER IS TO CHECK AND/OR DETERMINE ALL CONSTRUCTION DETAILS, INCLUDING CHECKING EXISTING SITE LEVELS AND DIMENSIONS. THE DRAWING IS TO BE READ IN CONJUNCTION WITH ALL OTHER PROJECT DRAWINGS, CONSTRUCTION NOTES AND/OR PROJECT SPECIFICATION. ALL DISCREPANCIES SHOULD BE REPORTED IMMEDIATELY.

Rev.	Date	Details	Drawn
A	19.01.07	THIRD FLOOR AMENDED TO STUDIO FLAT.	-

AMENDMENT

ADUR DISTRICT COUNCIL
PLANNING DIVISION
PLAN NO ADC/411/06/TP
DATE RECEIVED 30.01.07

AMENDMENT

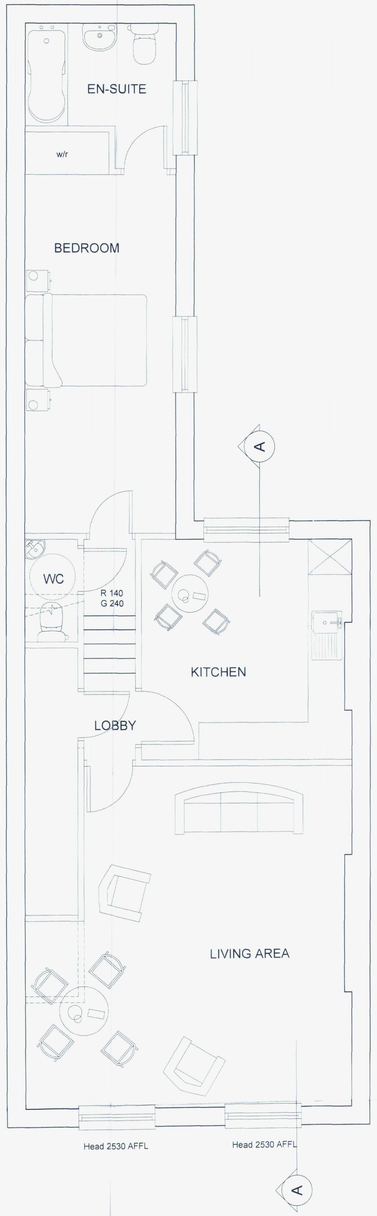

FIRST FLOOR

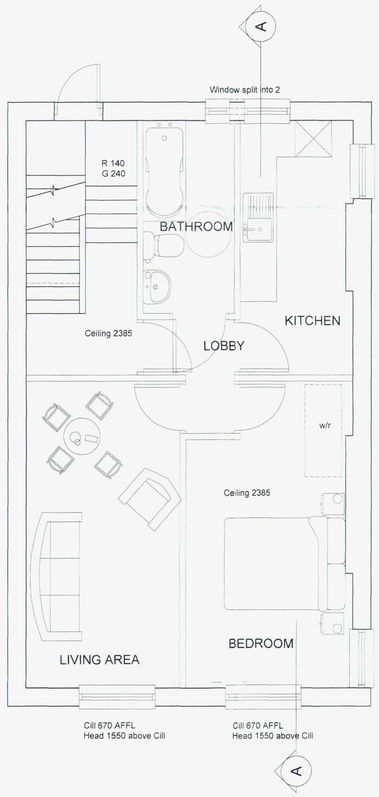

SECOND FLOOR

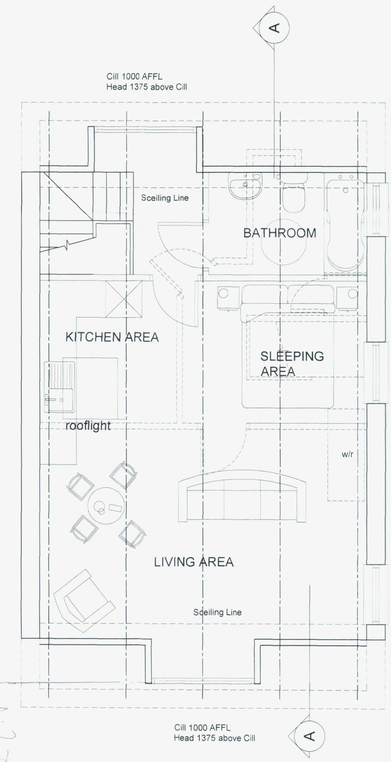

THIRD FLOOR

Client: Mr B Philips

Site Address: SUSSEX HOUSE

Description: PROPOSED LAYOUT First, Second & Third Floors

Drawing Number: SH-04A

Date: Sept 2006

Scale: 1:50

Status: PRELIMINARY

AutoCAD Reference:

Drawn:

Checked:

SUSSEX HOUSE

APPROVED
31 JAN 2007

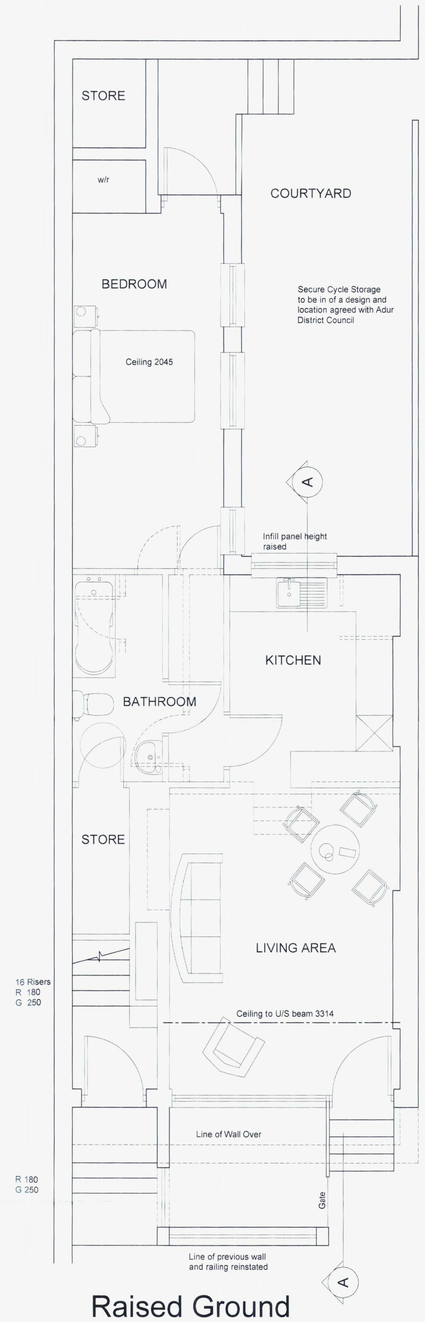

Raised Ground

THIS DRAWING MUST NOT BE SCALED.
PRIOR TO THE COMMENCEMENT OF ANY WORKS, THE BUILDER IS TO CHECK AND/OR DETERMINE ALL CONSTRUCTION DETAILS, INCLUDING CHECKING EXISTING SITE LEVELS AND DIMENSIONS. THE DRAWING IS TO BE READ IN CONJUNCTION WITH ALL OTHER PROJECT DRAWINGS, CONSTRUCTION NOTES AND/OR PROJECT SPECIFICATION. ALL DISCREPANCIES SHOULD BE REPORTED IMMEDIATELY.

Rev.	Date	Details	Drawn
A	19.01.07	BASEMENT ALTERATIONS REMOVED	-

AMENDMENT

ADUR DISTRICT COUNCIL
PLANNING
PLAN NO. AWC/411/06/TP
DATE RECEIVED 30.01.07

AMENDMENT

Client: Mr B Philips

Site Address: SUSSEX HOUSE

Description: PROPOSED LAYOUT Raised Ground Floor

Drawing Number: SH-03A

Date: Sept 2006

Scale: 1:50

Status: PRELIMINARY

AutoCAD Reference:

Drawn:

Checked:

DATE 31 JAN 2007

SUSSEX HOUSE

THIS DRAWING MUST NOT BE SCALED.
PRIOR TO THE COMMENCEMENT OF ANY WORKS, THE BUILDER IS TO CHECK AND/OR DETERMINE ALL CONSTRUCTION DETAILS, INCLUDING CHECKING EXISTING SITE LEVELS AND DIMENSIONS. THE DRAWING IS TO BE READ IN CONJUNCTION WITH ALL OTHER PROJECT DRAWINGS, CONSTRUCTION NOTES AND/OR PROJECT SPECIFICATION. ALL DISCREPANCIES SHOULD BE REPORTED IMMEDIATELY.

Rev.	Date	Details	Drawn
A	19.01.07	BASEMENT ALTERATIONS REMOVED. THIRD FOOR CHANGED	-
		TO STUDIO FLAT.	

AMENDMENT

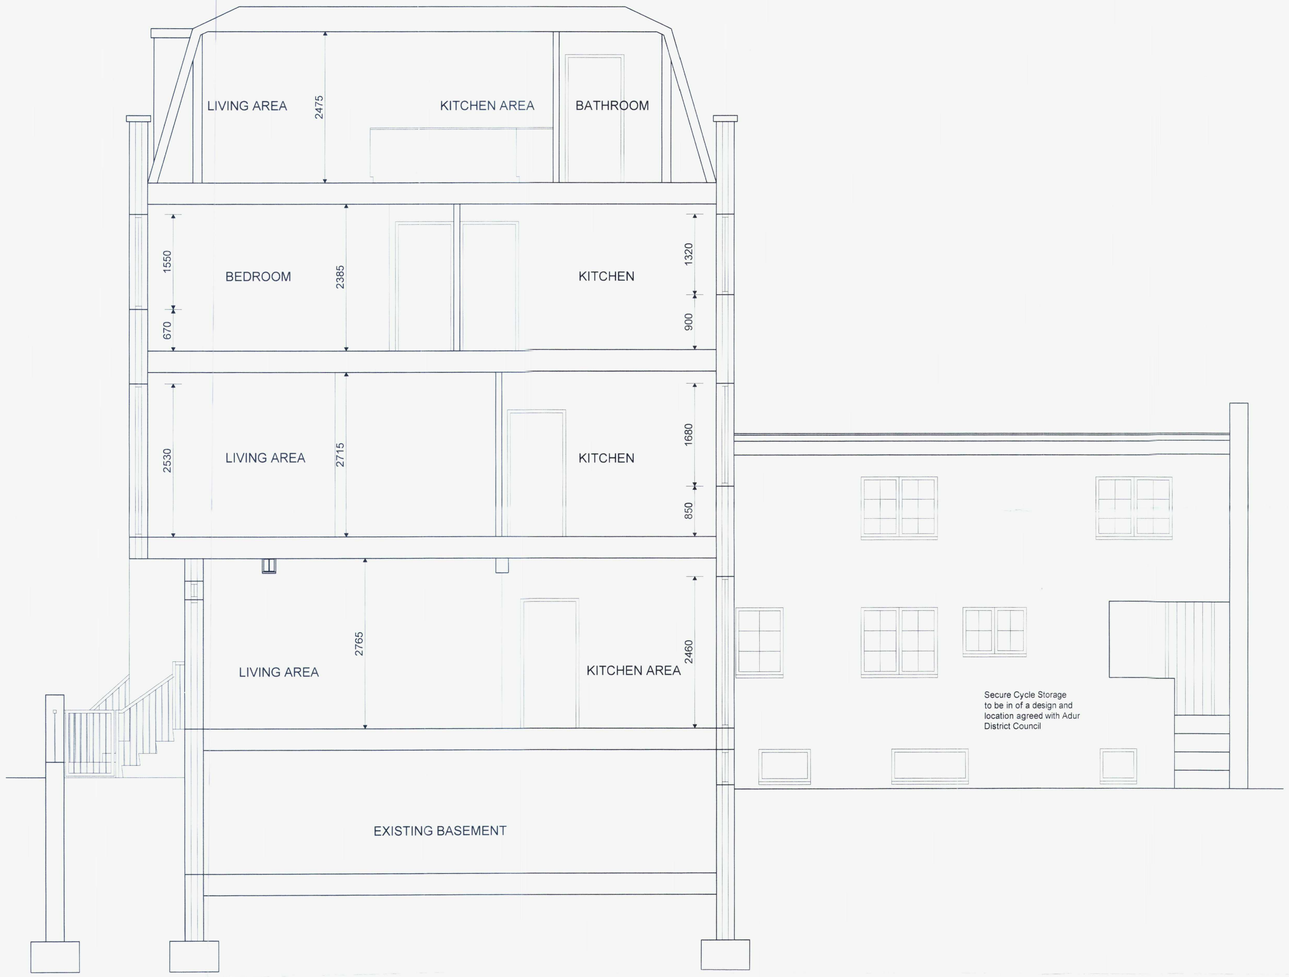

PROPOSED SECTION

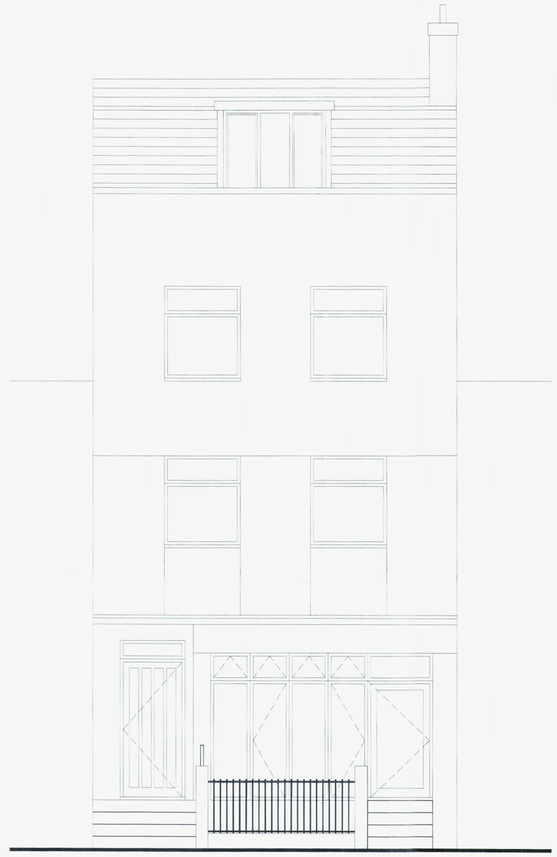

PROPOSED FRONT ELEVATION

ADUR DISTRICT COUNCIL
PLANNING DIVISION
PLAN NO AWC/411/06/TP
DATE RECEIVED 30.01.07

Client: Mr B Philips	
Site Address: SUSSEX HOUSE	Description: PROPOSED SECTION & FRONT ELEVATION
Drawing Number: SH-05A	
Date: Nov 2006	Scale: 1:50
Status: PRELIMINARY	
AutoCAD Reference:	
Drawn:	Checked:

SUSSEX HOUSE

ADUR DISTRICT COUNCIL
APPROVED
31 JAN 2007