THIS DRAWING MUST NOT BE SCALED.
PRIOR TO THE COMMENCEMENT OF ANY WORKS, THE BUILDER IS TO CHECK AND/OR DETERMINE ALL CONSTRUCTION DETAILS, INCLUDING CHECKING EXISTING SITE LEVELS AND DIMENSIONS. THE DRAWING IS TO BE READ IN CONJUNCTION WITH ALL OTHER PROJECT DRAWINGS, CONSTRUCTION NOTES AND/OR PROJECT SPECIFICATION. ALL DISCREPANCIES SHOULD BE REPORTED IMMEDIATELY.

Rev.	Date	Details	Drawn
-	-	-	-

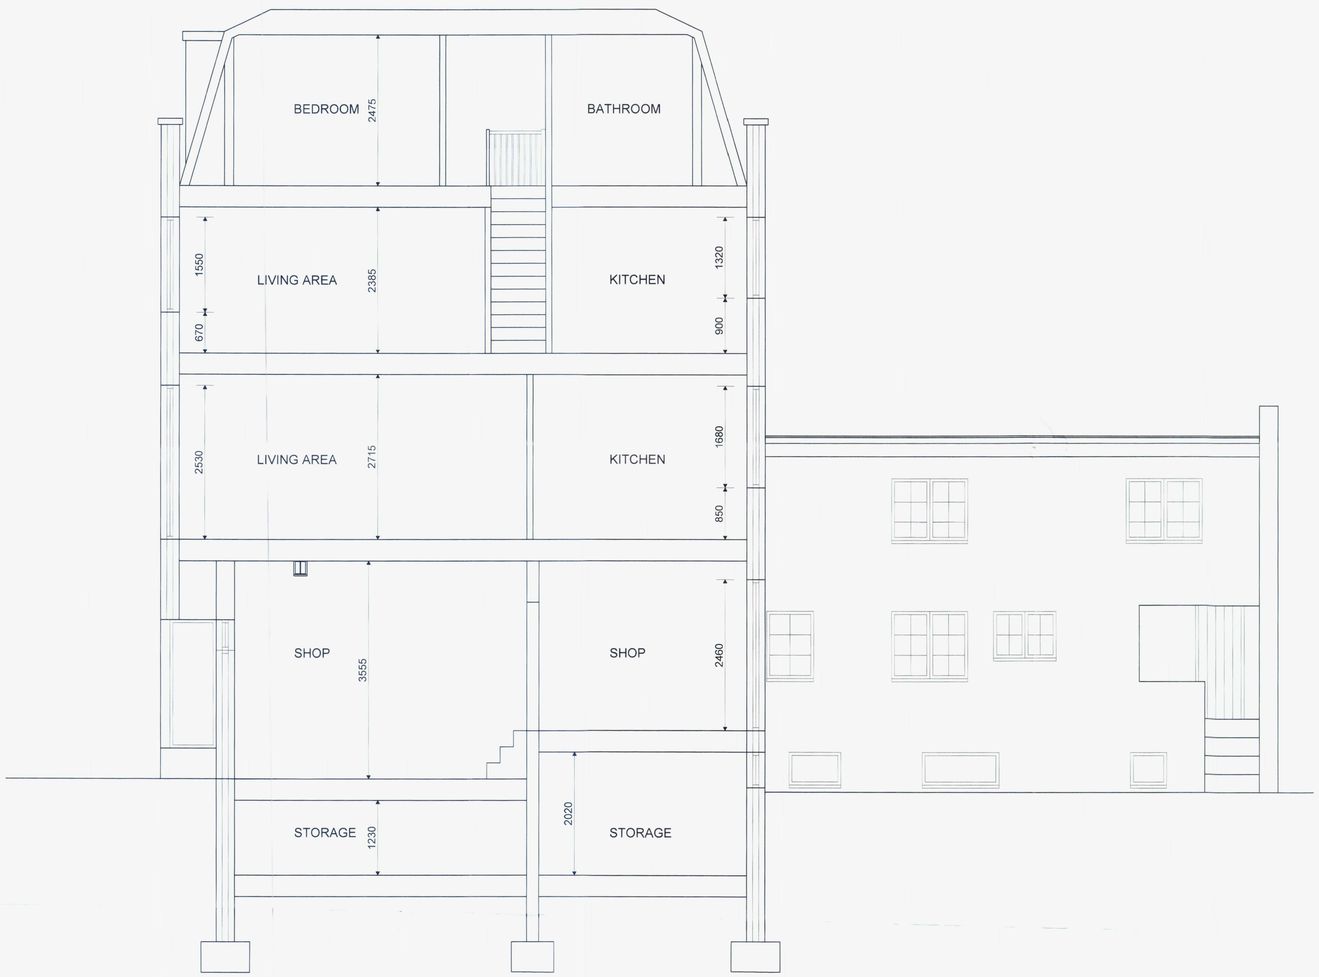

EXISTING SECTION

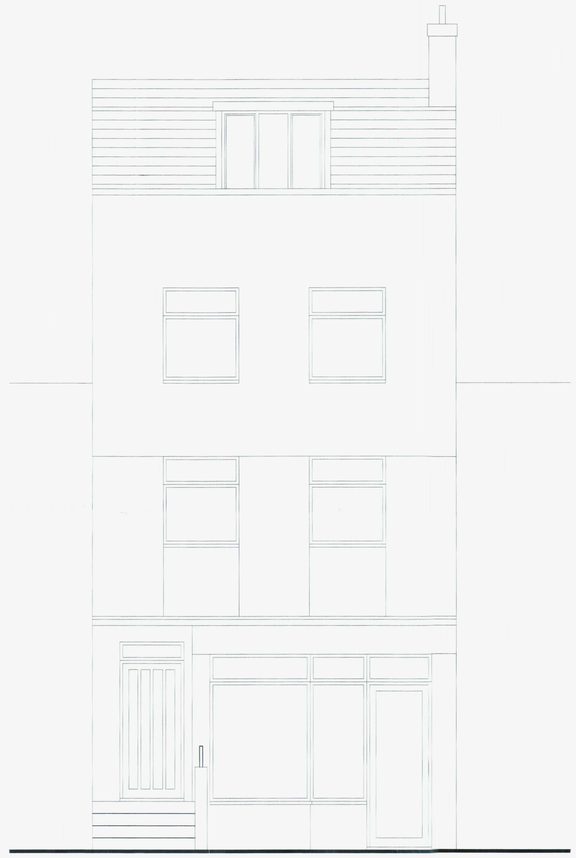

EXISTING FRONT ELEVATION

Client: Mr B Philips

Site Address:	Description:
SUSSEX HOUSE	EXISTING SECTION & FRONT ELEVATION

Drawing Number: SH-02

Date: Nov 2006 | Scale: 1:50

Status: PRELIMINARY

AutoCAD Reference:

Drawn: | Checked:

SUSSEX HOUSE

ADUR DISTRICT COUNCIL
PLANNING DIVISION
PLAN No. Adc/0611/06
DATE RECEIVED - 8 DEC 2006

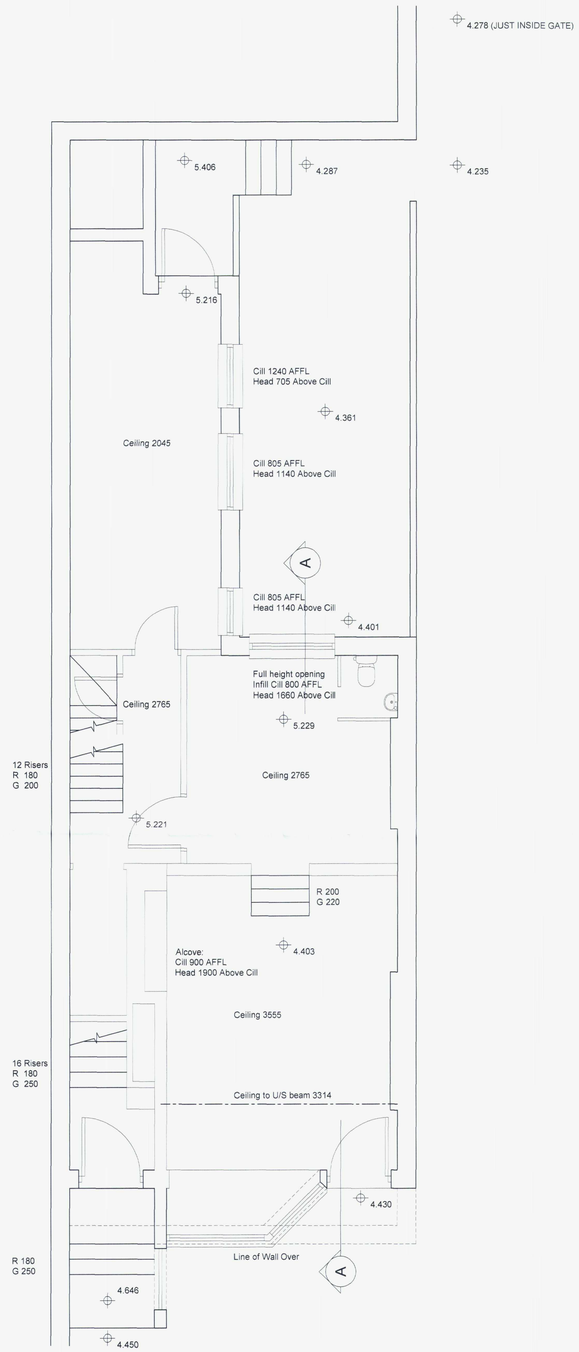

GROUND FLOOR

THIS DRAWING MUST NOT BE SCALED.
PRIOR TO THE COMMENCEMENT OF ANY WORKS, THE BUILDER IS TO CHECK AND/OR DETERMINE ALL CONSTRUCTION DETAILS, INCLUDING CHECKING EXISTING SITE LEVELS AND DIMENSIONS. THE DRAWING IS TO BE READ IN CONJUNCTION WITH ALL OTHER PROJECT DRAWINGS, CONSTRUCTION NOTES AND/OR PROJECT SPECIFICATION. ALL DISCREPANCIES SHOULD BE REPORTED IMMEDIATELY.

Rev.	Date	Details	Drawn
A	27.01.07	EXISTING LEVELS ADDED.	Bev

Client: Mr B Phillips

Site Address: SUSSEX HOUSE

Description: LEVELS SURVEY

Drawing Number: SH-L01

Date: Sept 2006

Scale: 1:50

Status: PRELIMINARY

AutoCAD Reference:

Drawn:

Checked:

SUSSEX HOUSE

THIS DRAWING MUST NOT BE SCALED.
PRIOR TO THE COMMENCEMENT OF ANY WORKS, THE BUILDER IS TO CHECK AND/OR DETERMINE ALL CONSTRUCTION DETAILS, INCLUDING CHECKING EXISTING SITE LEVELS AND DIMENSIONS. THE DRAWING IS TO BE READ IN CONJUNCTION WITH ALL OTHER PROJECT DRAWINGS, CONSTRUCTION NOTES AND/OR PROJECT SPECIFICATION. ALL DISCREPANCIES SHOULD BE REPORTED IMMEDIATELY.

Rev.	Date	Details	Drawn
-	-	-	-

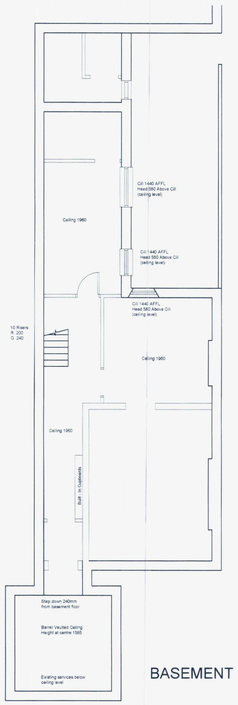

BASEMENT

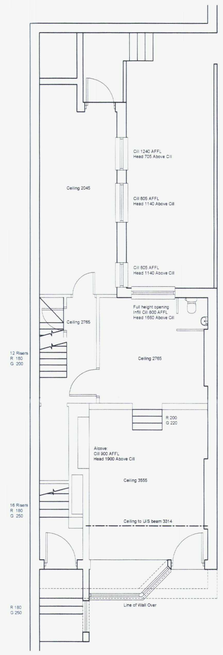

GROUND FLOOR

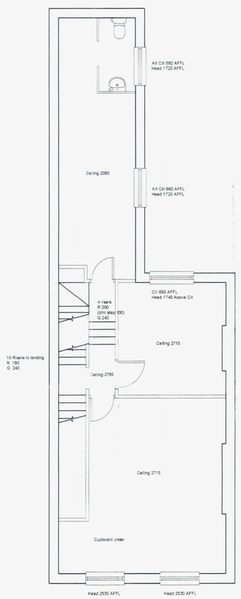

FIRST FLOOR

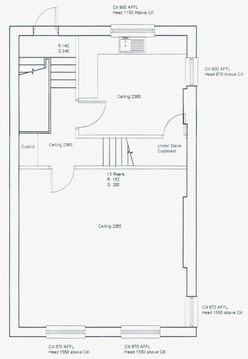

SECOND FLOOR

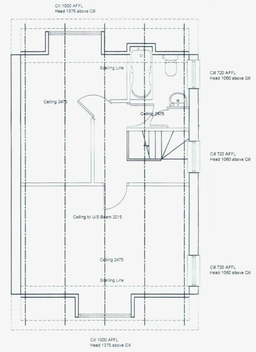

THIRD FLOOR

Client:
Mr B Philips

Site Address:
SUSSEX HOUSE

Description:
SURVEY

Drawing Number: SH-01

Date: Sept 2006

Scale: 1:100

Status: PRELIMINARY

AutoCAD Reference:

Drawn:

Checked:

SUSSEX HOUSE

ADUR DISTRICT COUNCIL
PLANNING DIVISION
Plan ADC/0116
DATE RECEIVED 06 DEC 2006