




Existing Ground Floor Plan

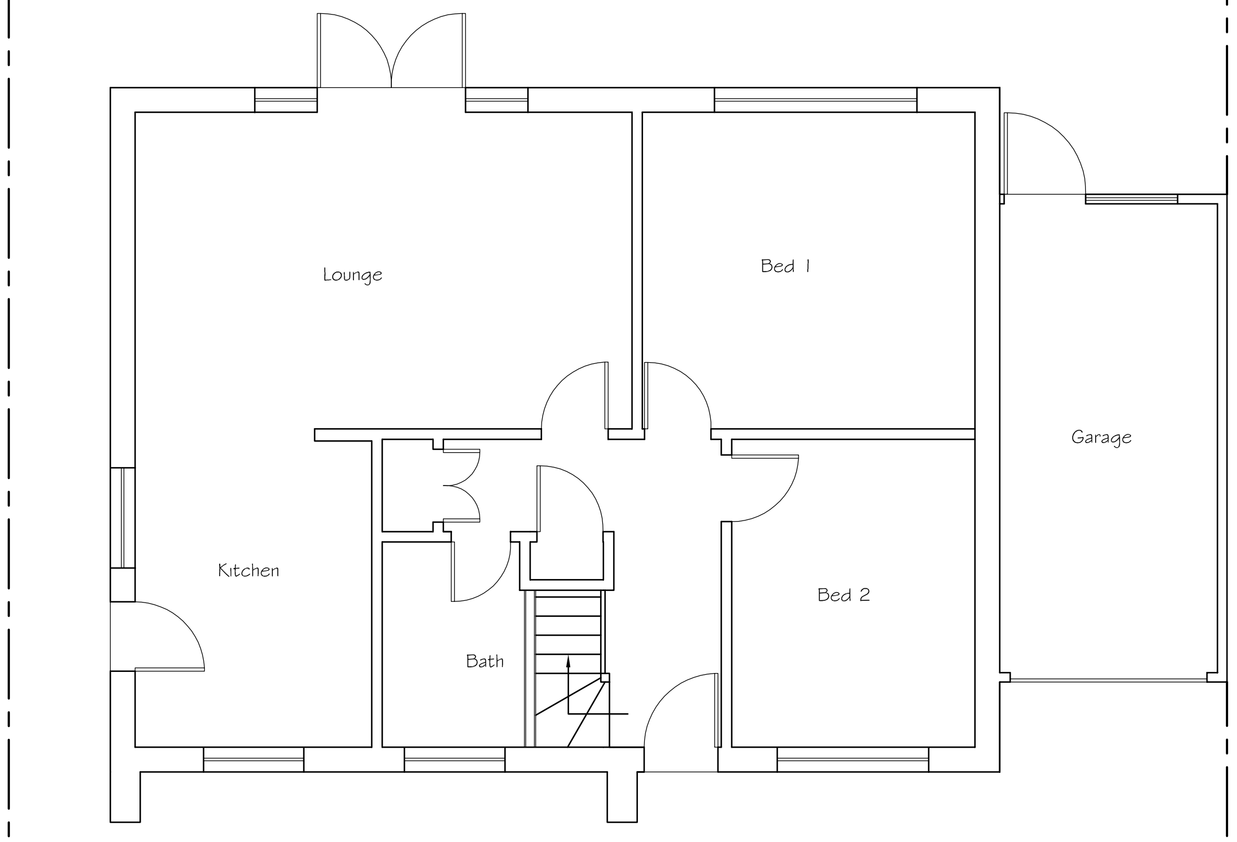


Existing First Floor Plan

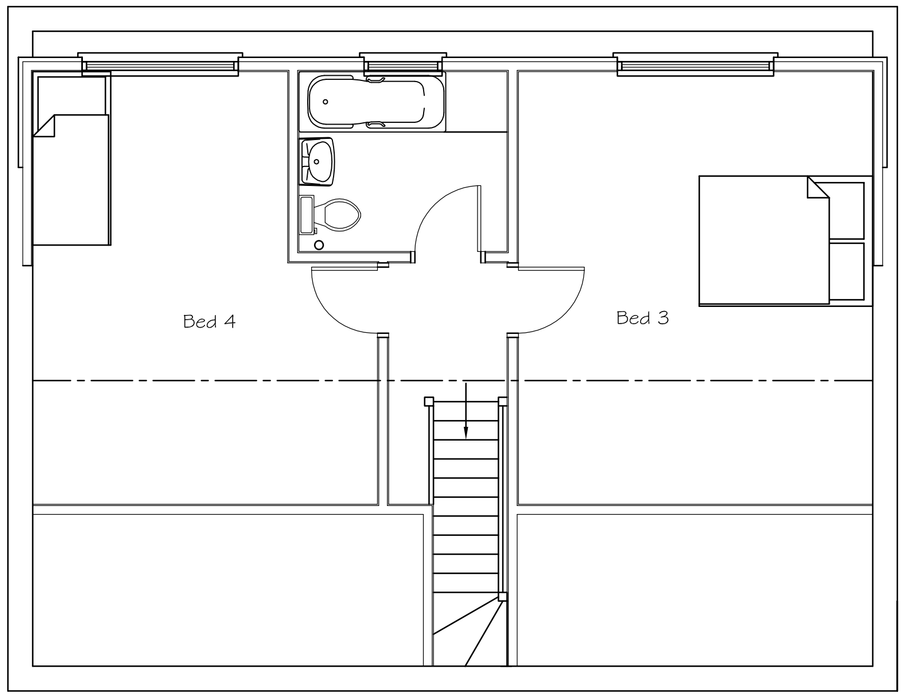


SCALE 1:50

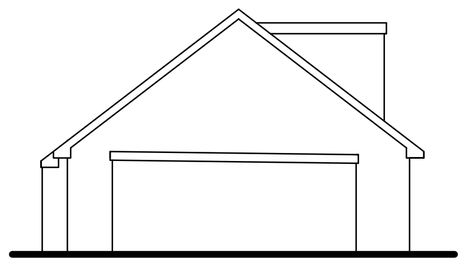


Existing Side (West) Elevation

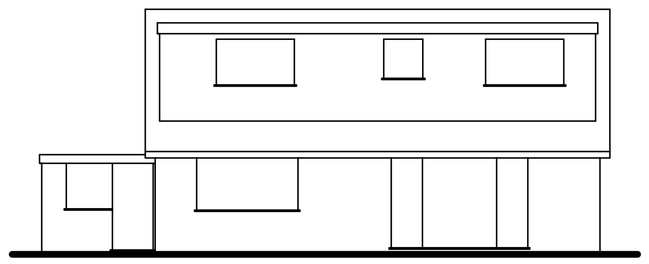


Existing Rear (South) Elevation

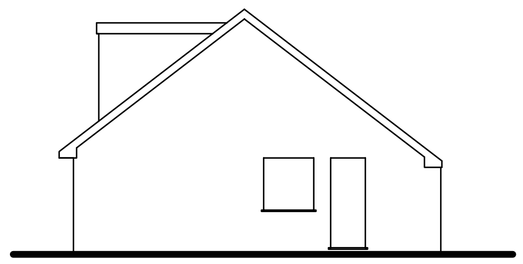

Existing Side (East) Elevation

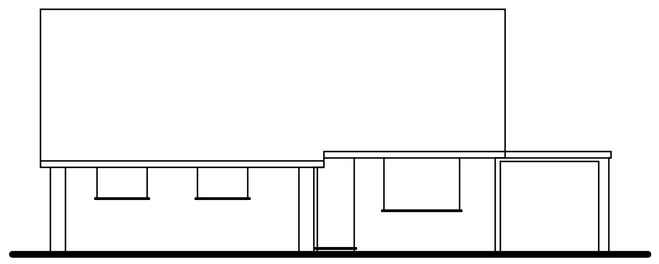

Existing Front (North) Elevation

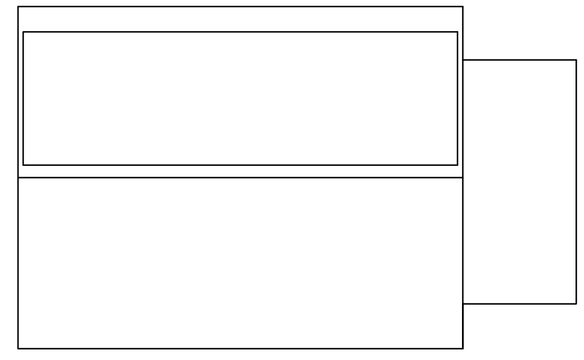

Existing Roof Plan



SCALE 1:100

Tony Rogers
Building Consultants
Address: 40 Dawn Crescent, Upper Beeding
West Sussex, BN44 3WH
Telephone: 01903 815225 Fax: 01903 815225

Rev.	Date:	Revision Description:

Client: Mr C Johns

Address: 1 Bridge Close
Lancing
West Sussex
BN15 8BS

Project: Proposed single storey rear/ side extension and enlarged rear dormer

Scale: 1:50 1:100
Paper Size A1

Date: July 2021

Drawing No: 13/848/03

Drawn By: AWR

Revision: