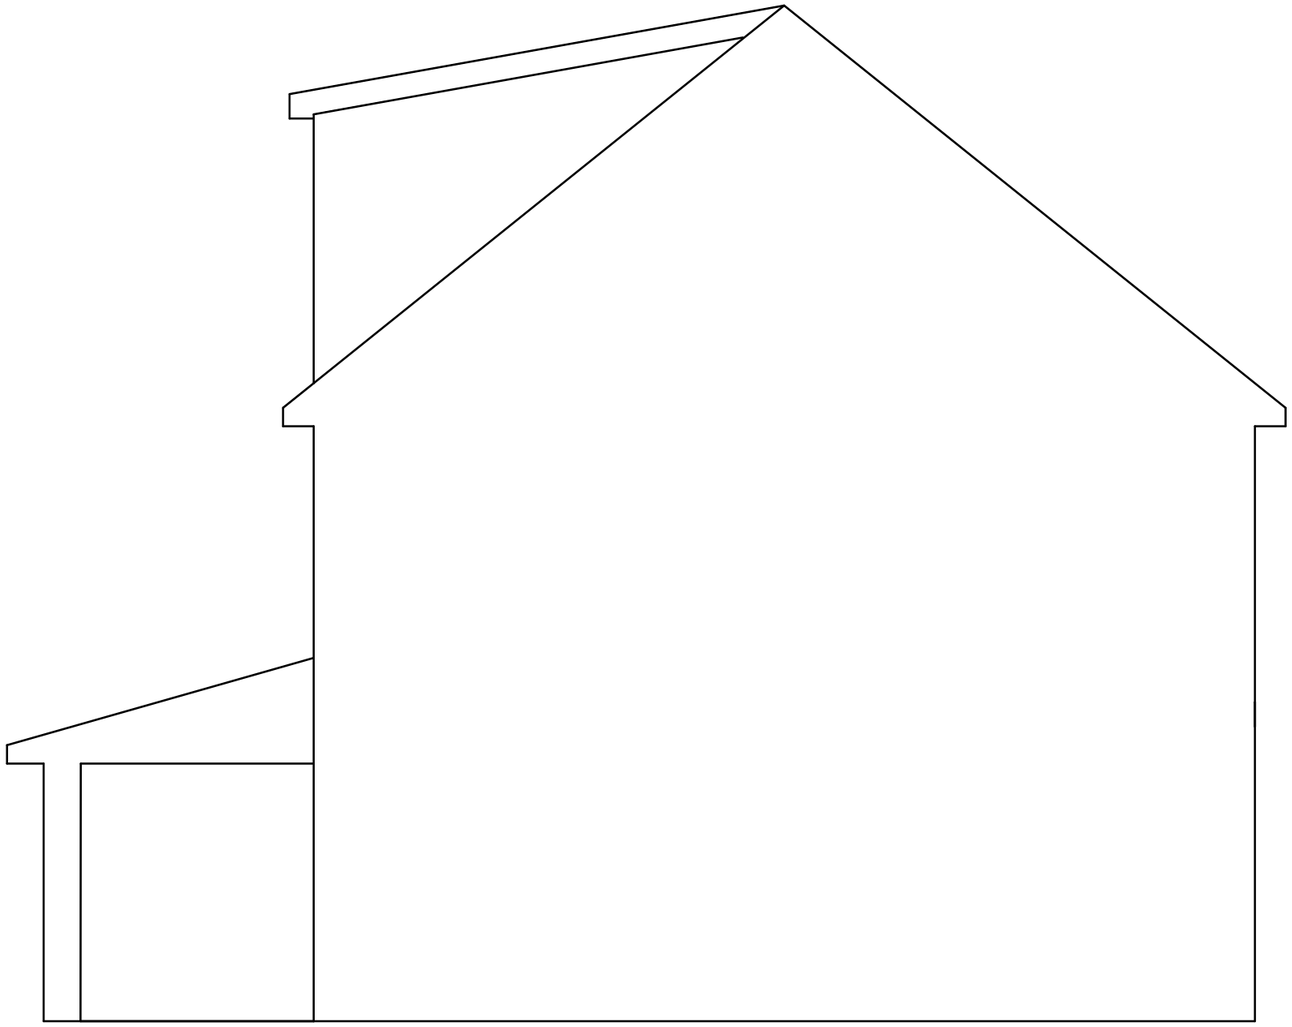


scale
design and planning consultancy

Scale Bar 1:50

1 2 3 4 5

Drawing title: Proposed Side Elevation (Party Wall)			Client: Mike Morley 7 Monks Avenue Lancing BN15 9DJ	
Drawing no. MA004-23	Scale: 1:50	Date created: 10/03/2023		