

This drawing is the copyright of B-PAD Ltd.
It is for planning application purposes only and may not be reproduced in whole or in part without permission. Drawings lodged for planning approval may be reproduced by the Planning Authority in accordance with the 'Copyright (Material Open to Public Inspection) (Marking of Copies of Plans and Drawings) Order 1990' and must carry the relevant copyright restriction note. Do not scale from drawings.

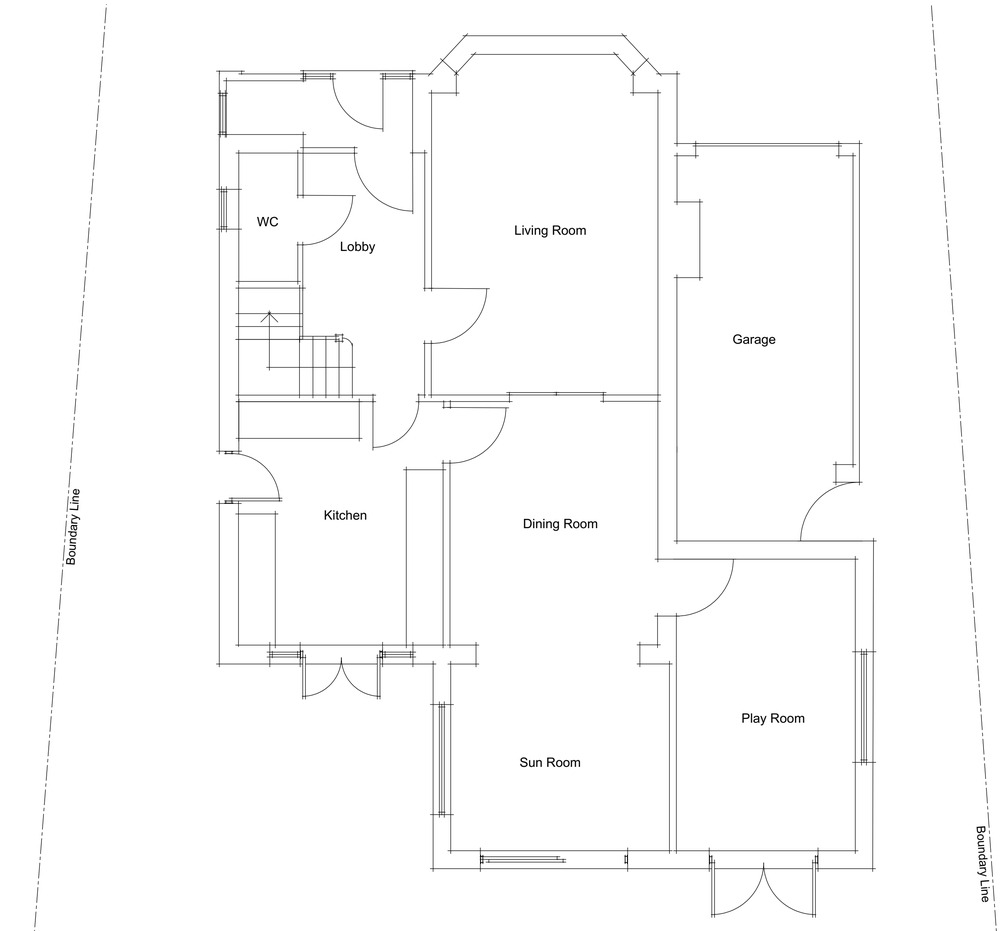

PL Existing ground floor plan - scale 1:50 @ A1

Scale in Meters
0 1 5

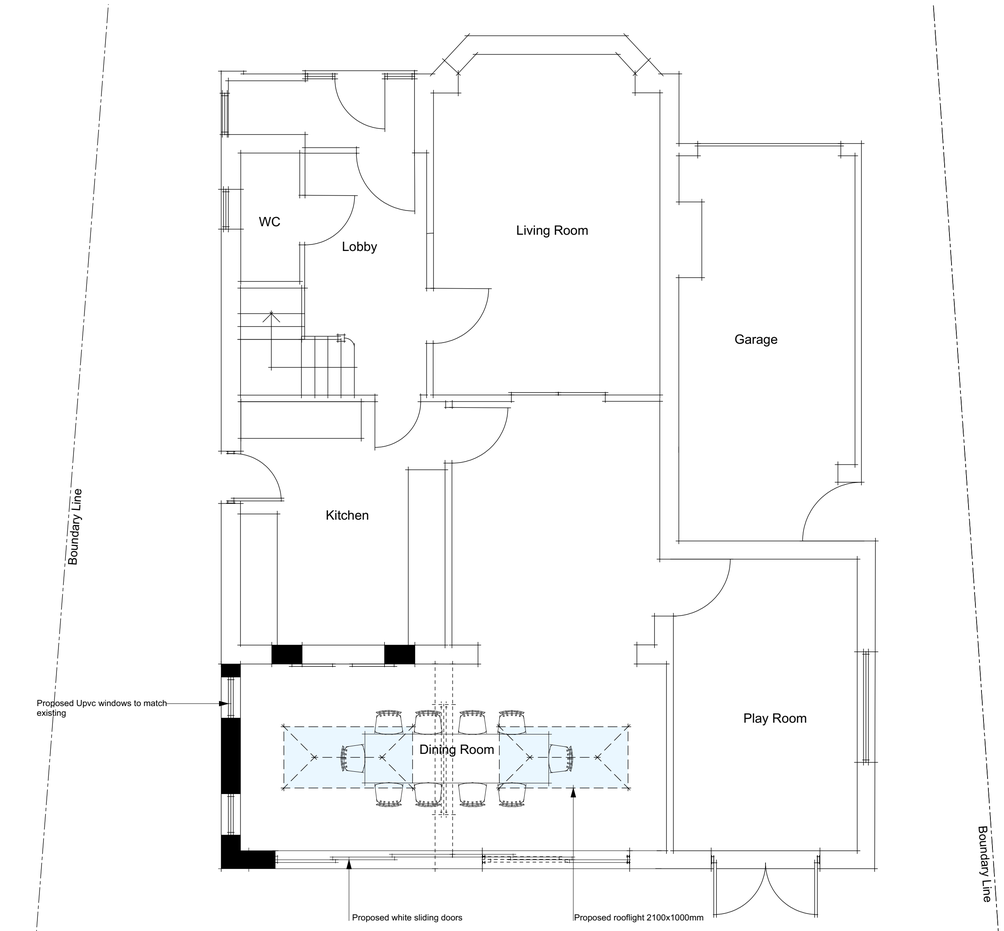

PL Proposed ground floor plan - scale 1:50 @ A1

Scale in Meters
0 1 5

N

Rev	Date	Description	By	Chk

BPAD architecture planning construction

Client

Mr and Mrs Dobson

Project

14 Glebe Close
Southwick
BN42 4TF

Drawing

Existing and Proposed Ground Floor Plan

Scale	Status	Date	Drawn	Checked
1:50	Planning	09/01/21	AB	AB

Drawing No. **Revision**

5102-P-101 **D**