9 Parkfield Court

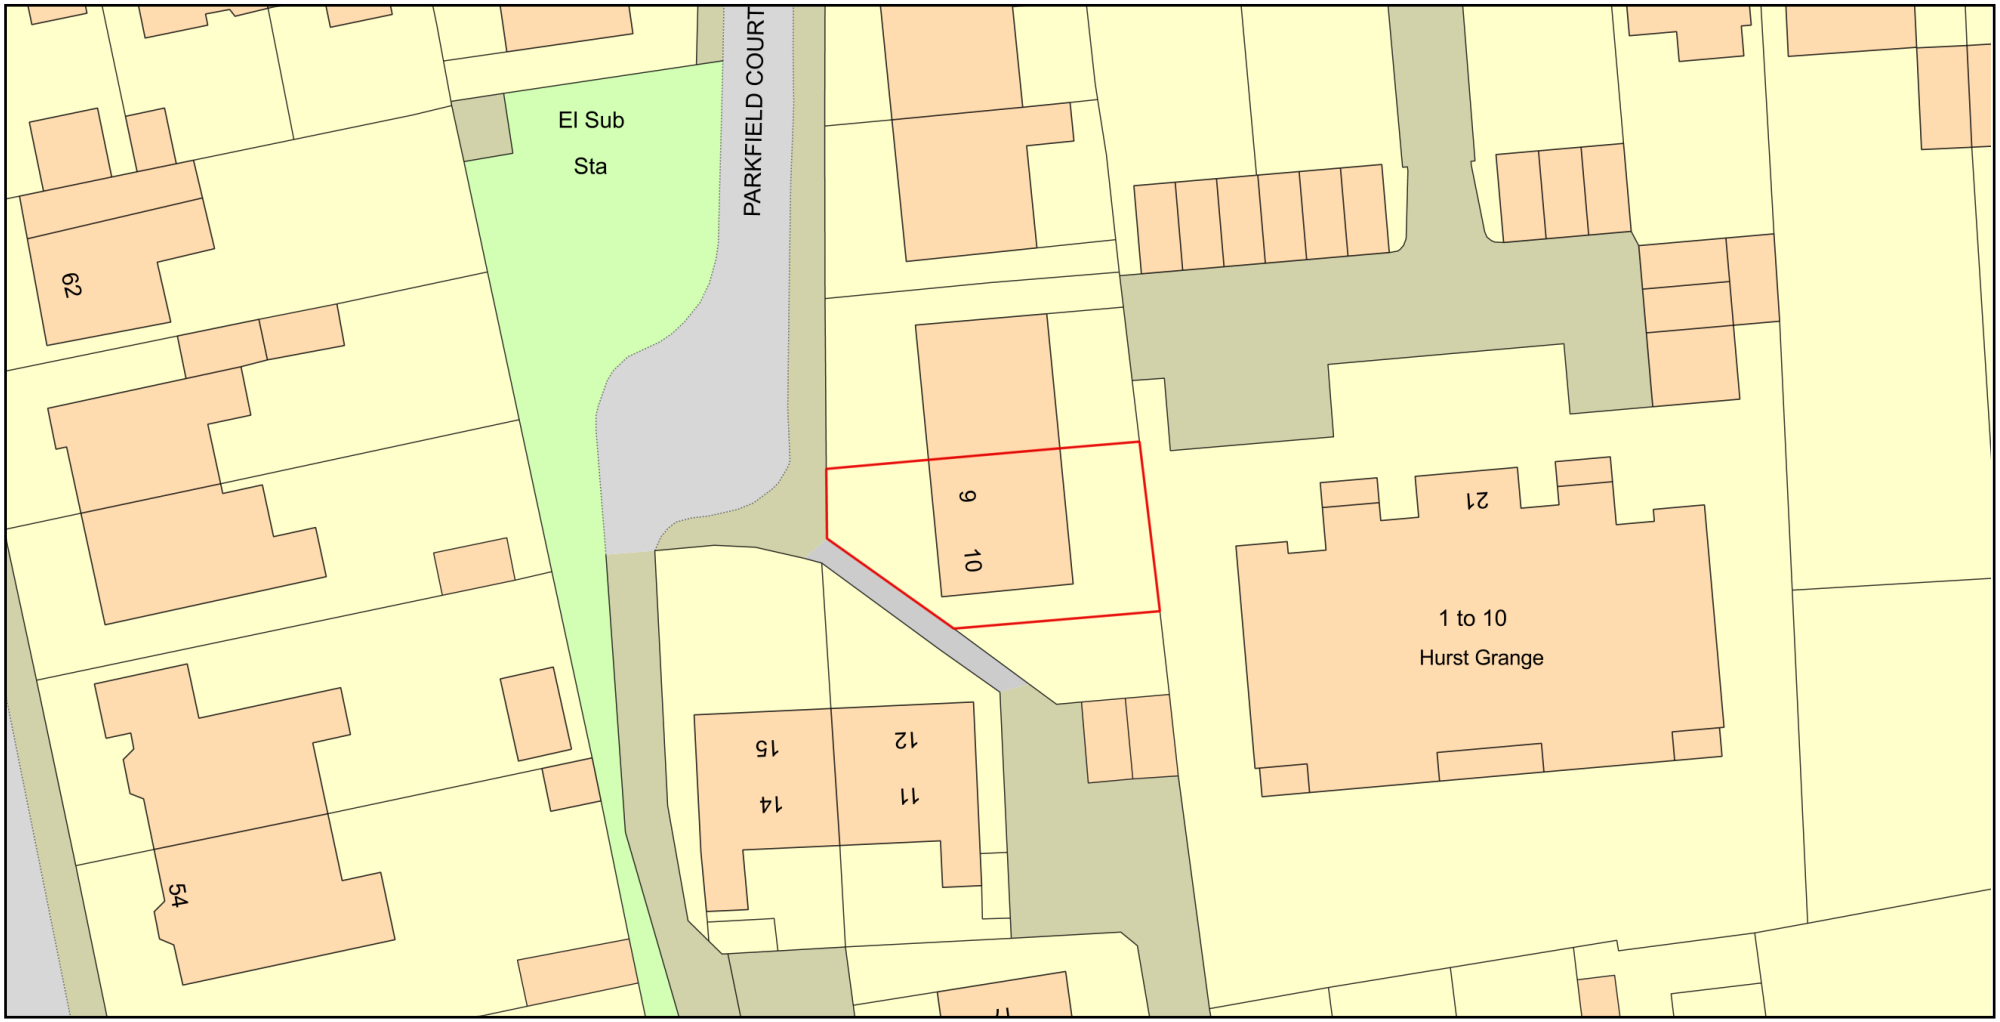

ReQuestaPlan

Plan Produced for: Amber Living

Date Produced: 31 Jul 2024

Plan Reference Number: TQRQM24213100116322

Scale: 1:500 @ A4

© Crown copyright and database rights 2023 OS 100042766