




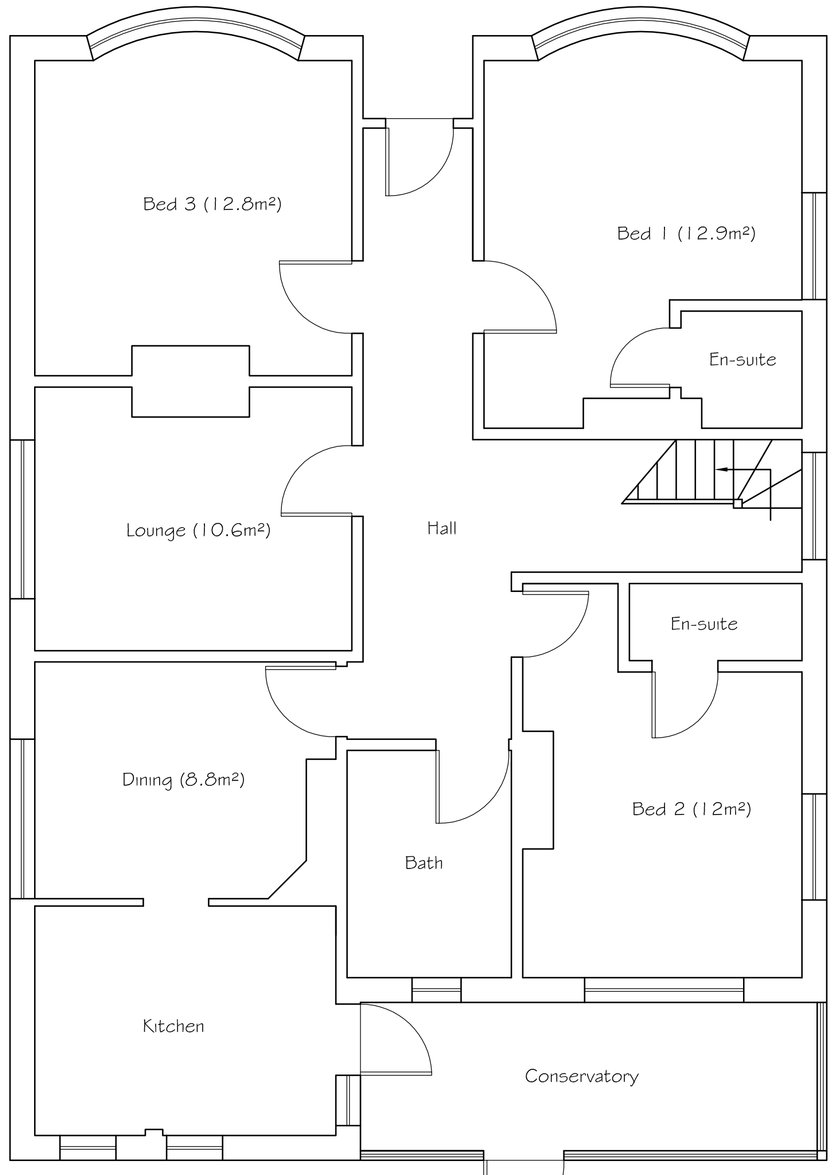


Existing Ground Floor Plan

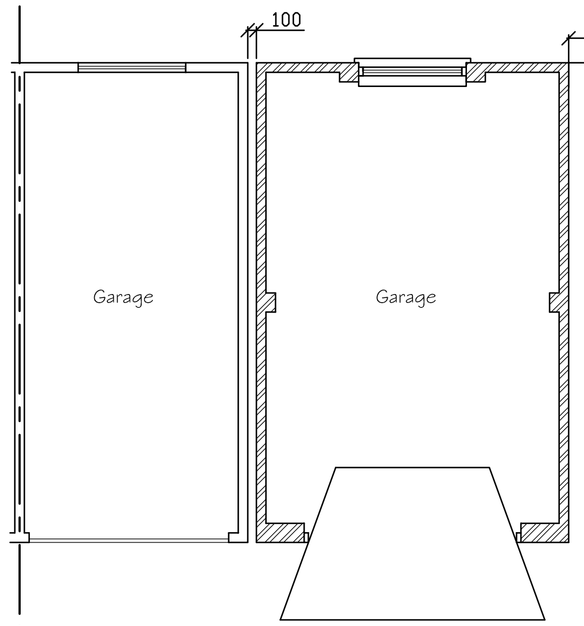


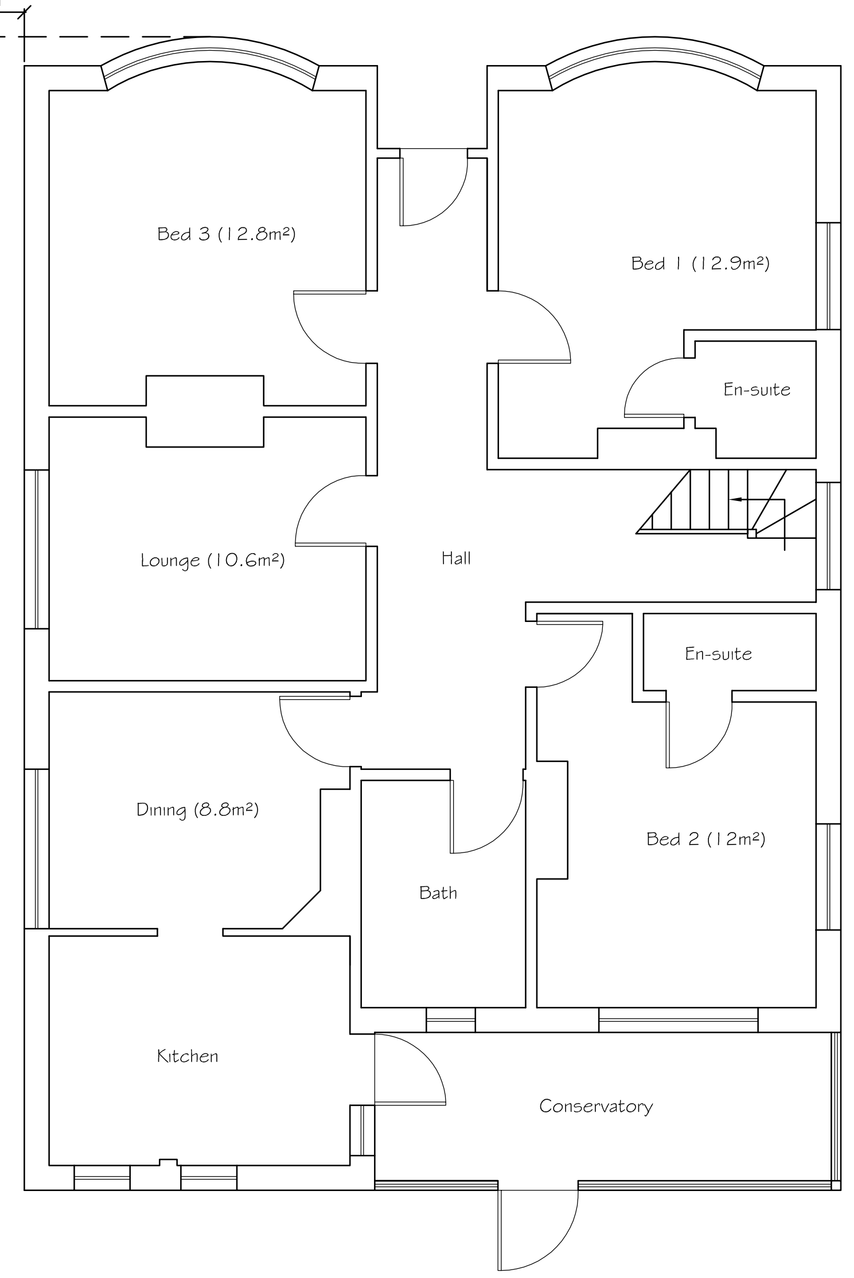


Proposed Ground Floor Plan

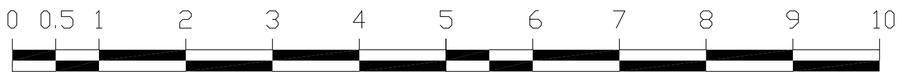


SCALE 1:50

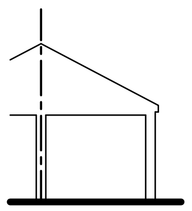


Existing Front (North) Elevation

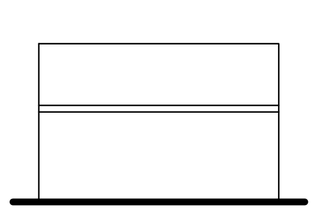


Existing Side (East) Elevation

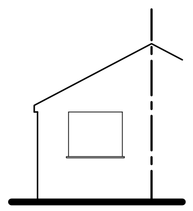


Existing Rear (South) Elevation

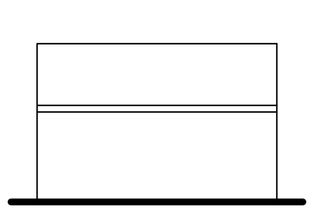


Existing Side (West) Elevation

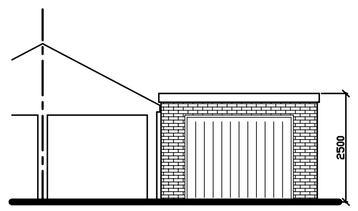


Proposed Front (North) Elevation

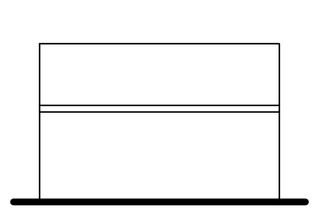

Proposed Side (East) Elevation

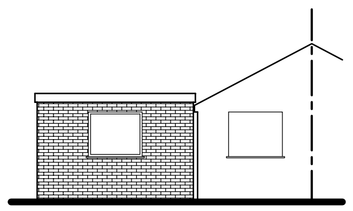


Proposed Rear (South) Elevation

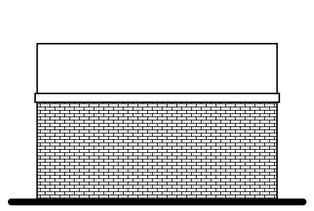


Proposed Side (West) Elevation




SCALE 1:100

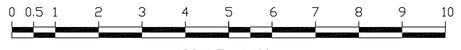

SCALE 1:100

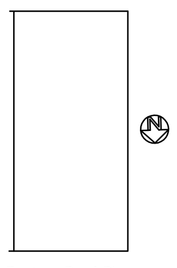

Existing Roof Plan

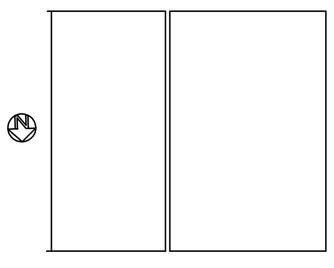

Proposed Roof Plan

Tony Rogers
Building Consultants
Address: 40 Dawn Crescent, Upper Beeding
West Sussex, BN44 3WH
Telephone: 01903 815225 Fax: 01903 815225

Rev.	Date:	Revision Description:

Client: Mr P Meredith

Address: 98 Upper Brighton Road
Lancing
West Sussex
BN15 0LA

Project: Proposed detached garage

Scale: 1:50
Paper Size A1

Date: July 2025

Drawing No: 24/1592/10

Drawn By: AWR

Revision: