


GROUND FLOOR PLAN

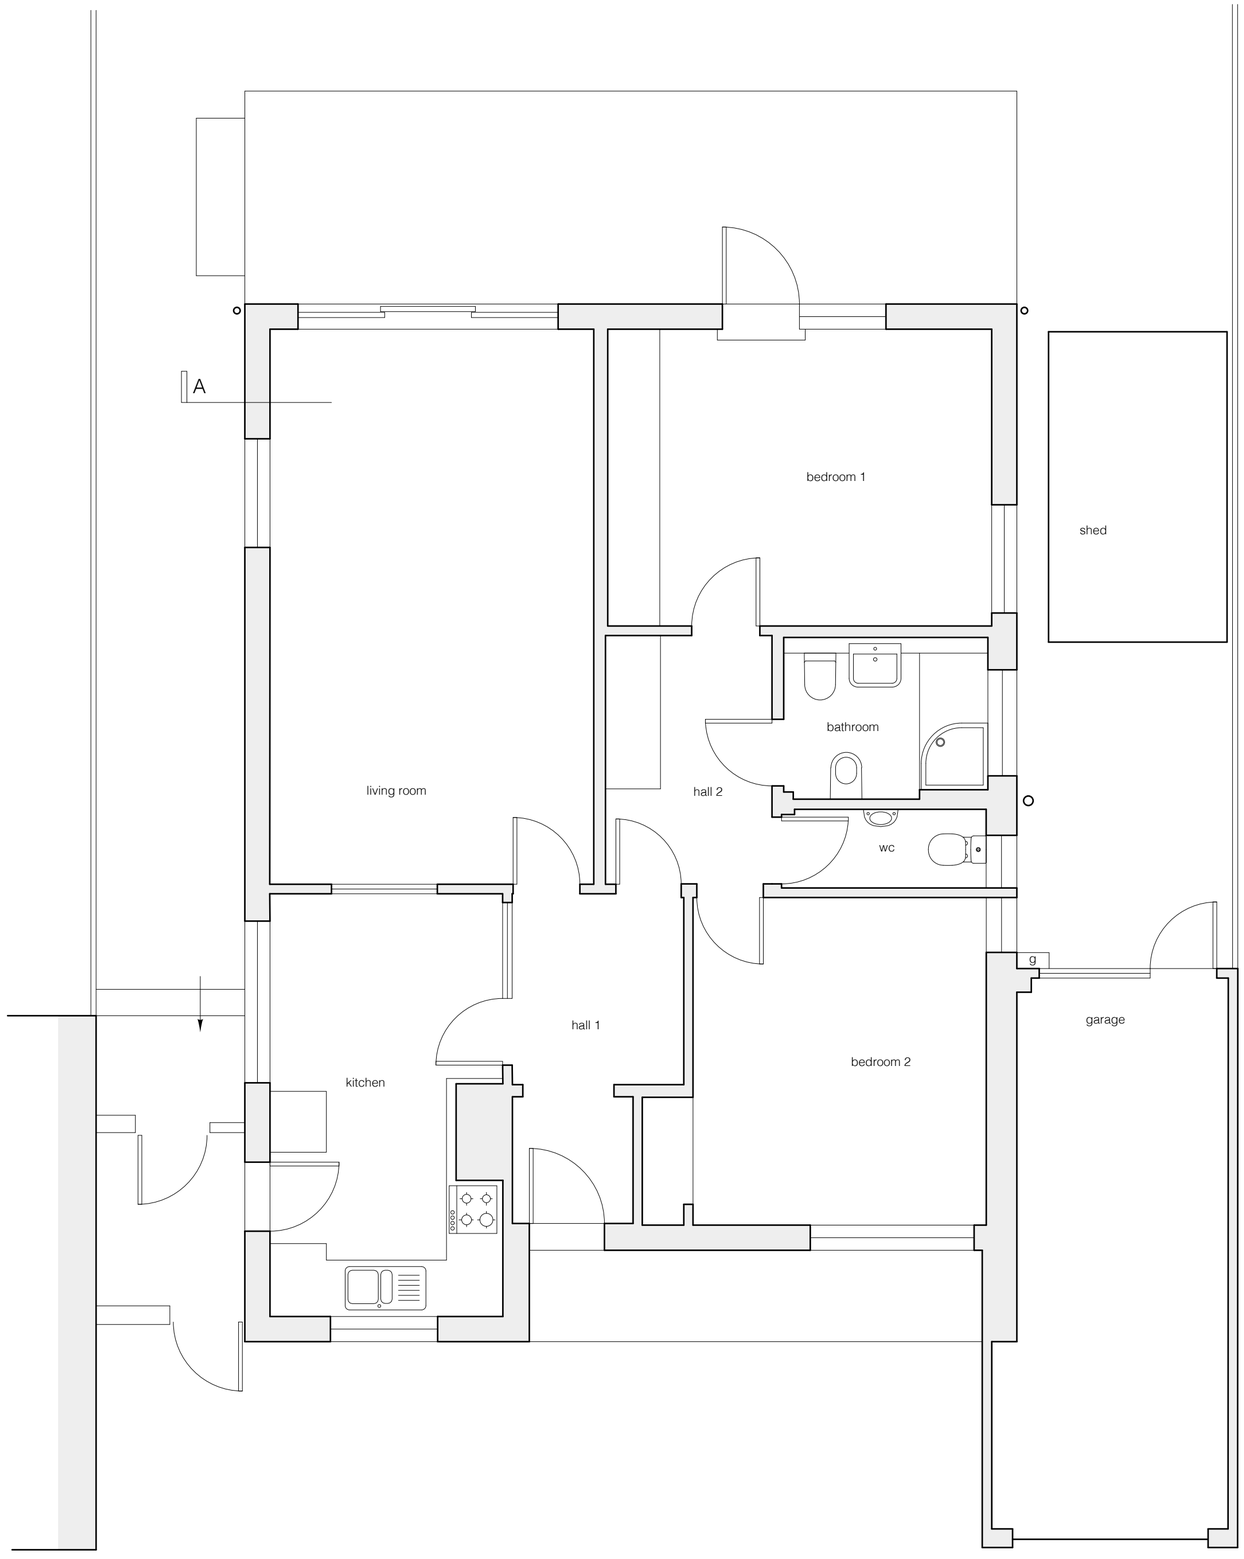


LOFT PLAN

0m 10m

# 2 MULBERRY CLOSE SHOREHAM-BY-SEA BN43 6TF

FLOOR PLANS EXISTING

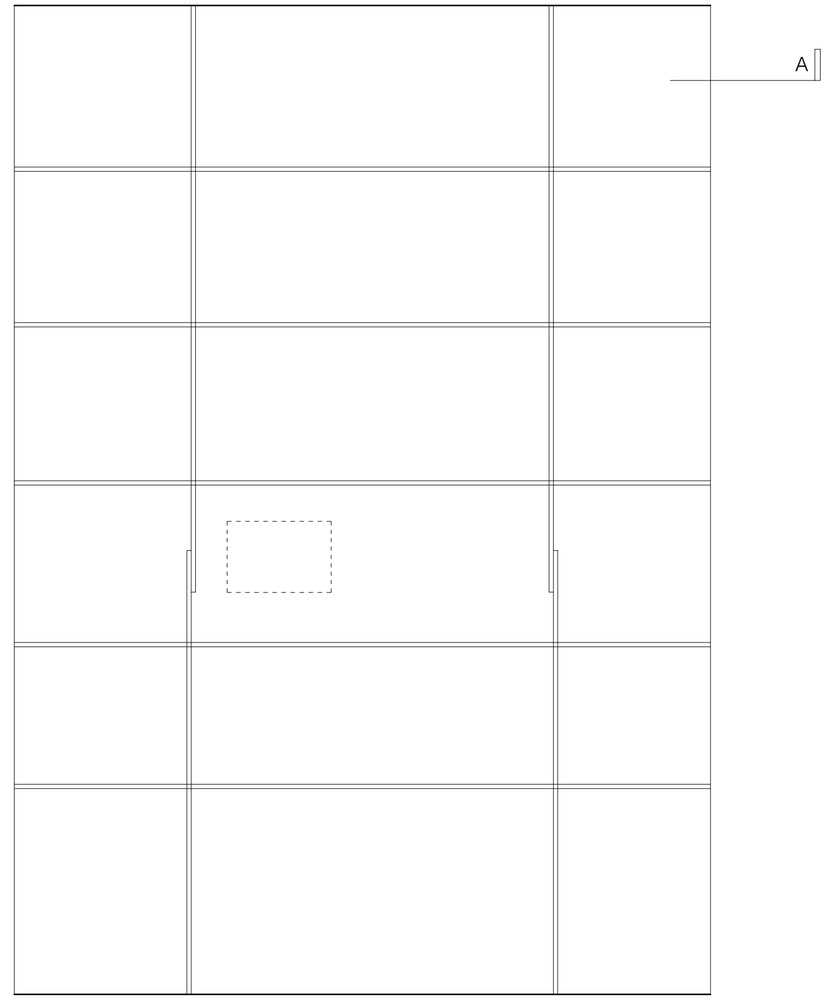Scale 1:50 @ A2 - SEPT 18 - DRAWING NO. MC 102

WHARMBY KOZDON ARCHITECTS - 07768 948951 - TOM@WKA.ORG.UK