

ROOF PLAN EXISTING

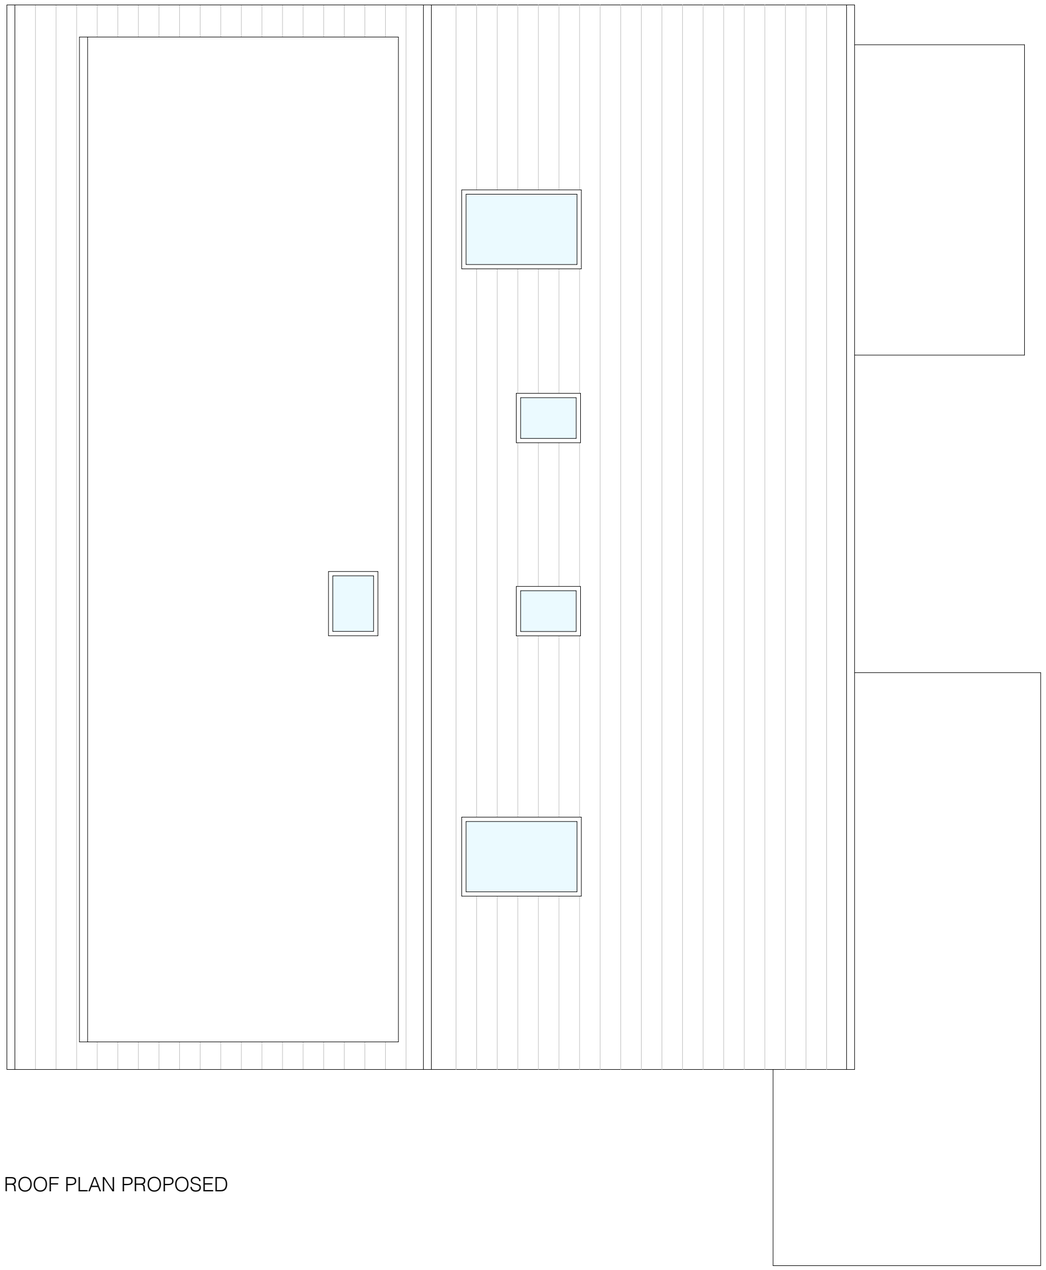

ROOF PLAN PROPOSED



2 MULBERRY CLOSE SHOREHAM-BY-SEA BN43 6TF

ROOF PLAN EXISTING AND PROPOSED

Scale 1:50 @ A2 - SEPT 18 - DRAWING NO. MC 103

WHARMBY KOZDON ARCHITECTS - 07768 948951 - TOM@WKA.ORG.UK