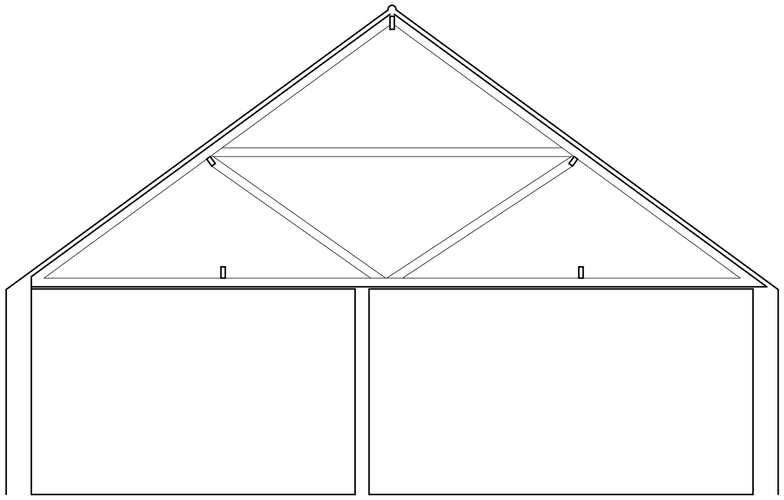

SECTION A-A



WEST ELEVATION

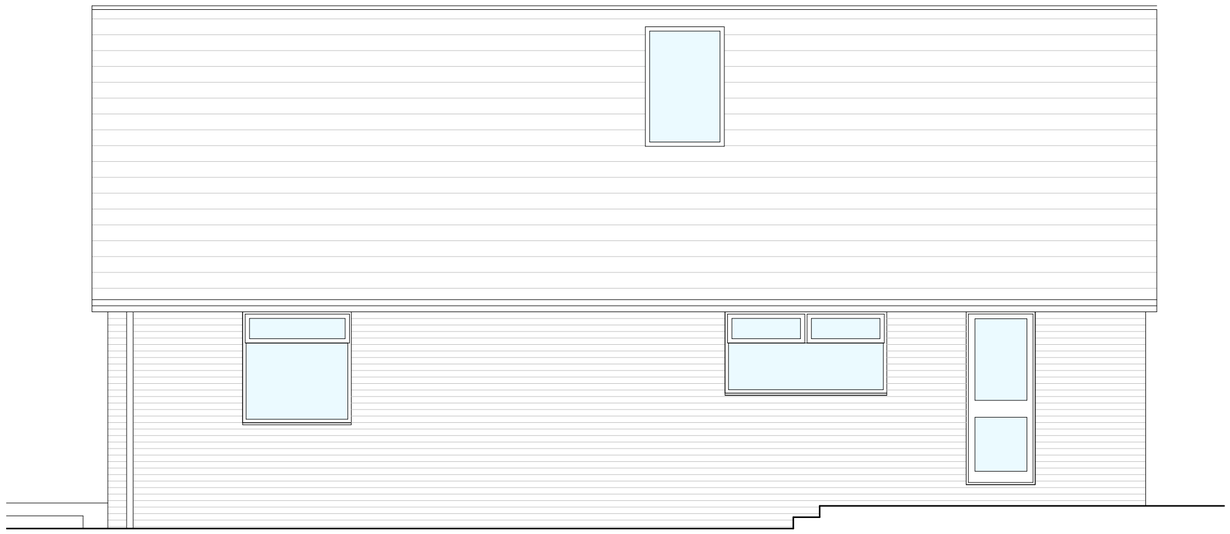

SOUTH ELEVATION



EAST ELEVATION

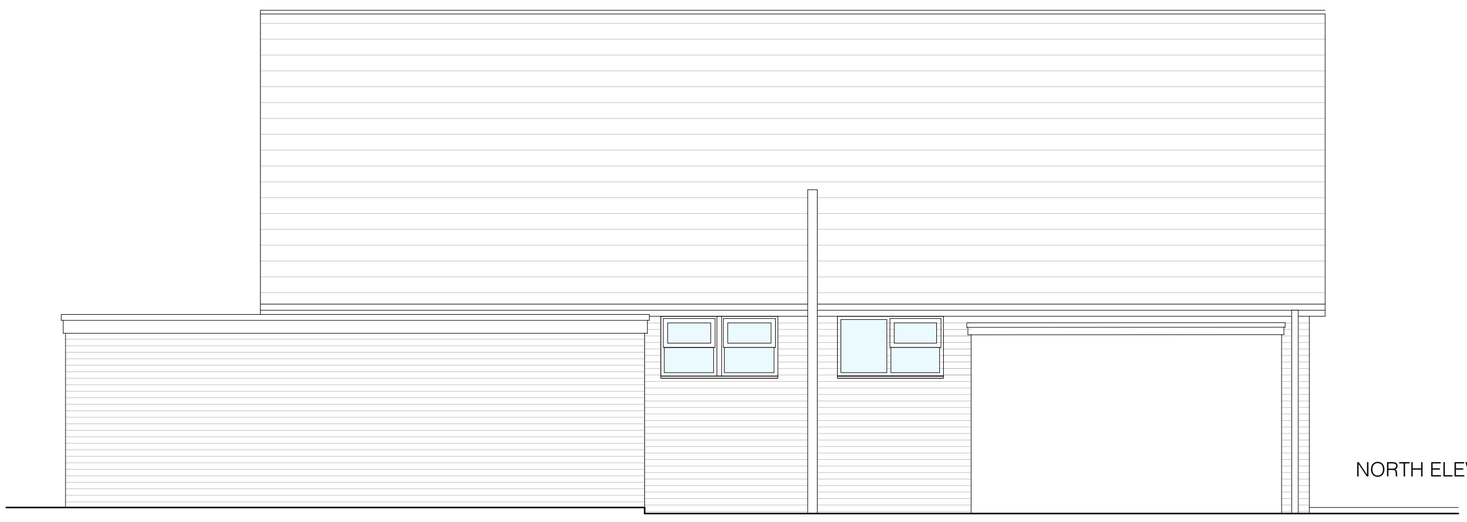

NORTH ELEVATION

0m 10m

2 MULBERRY CLOSE SHOREHAM-BY-SEA BN43 6TF

ELEVATIONS EXISTING

Scale 1:50 @ A2 - SEPT 18 - DRAWING NO. MC 104

WHARMBY KOZDON ARCHITECTS - 07768 948951 - TOM@WKA.ORG.UK