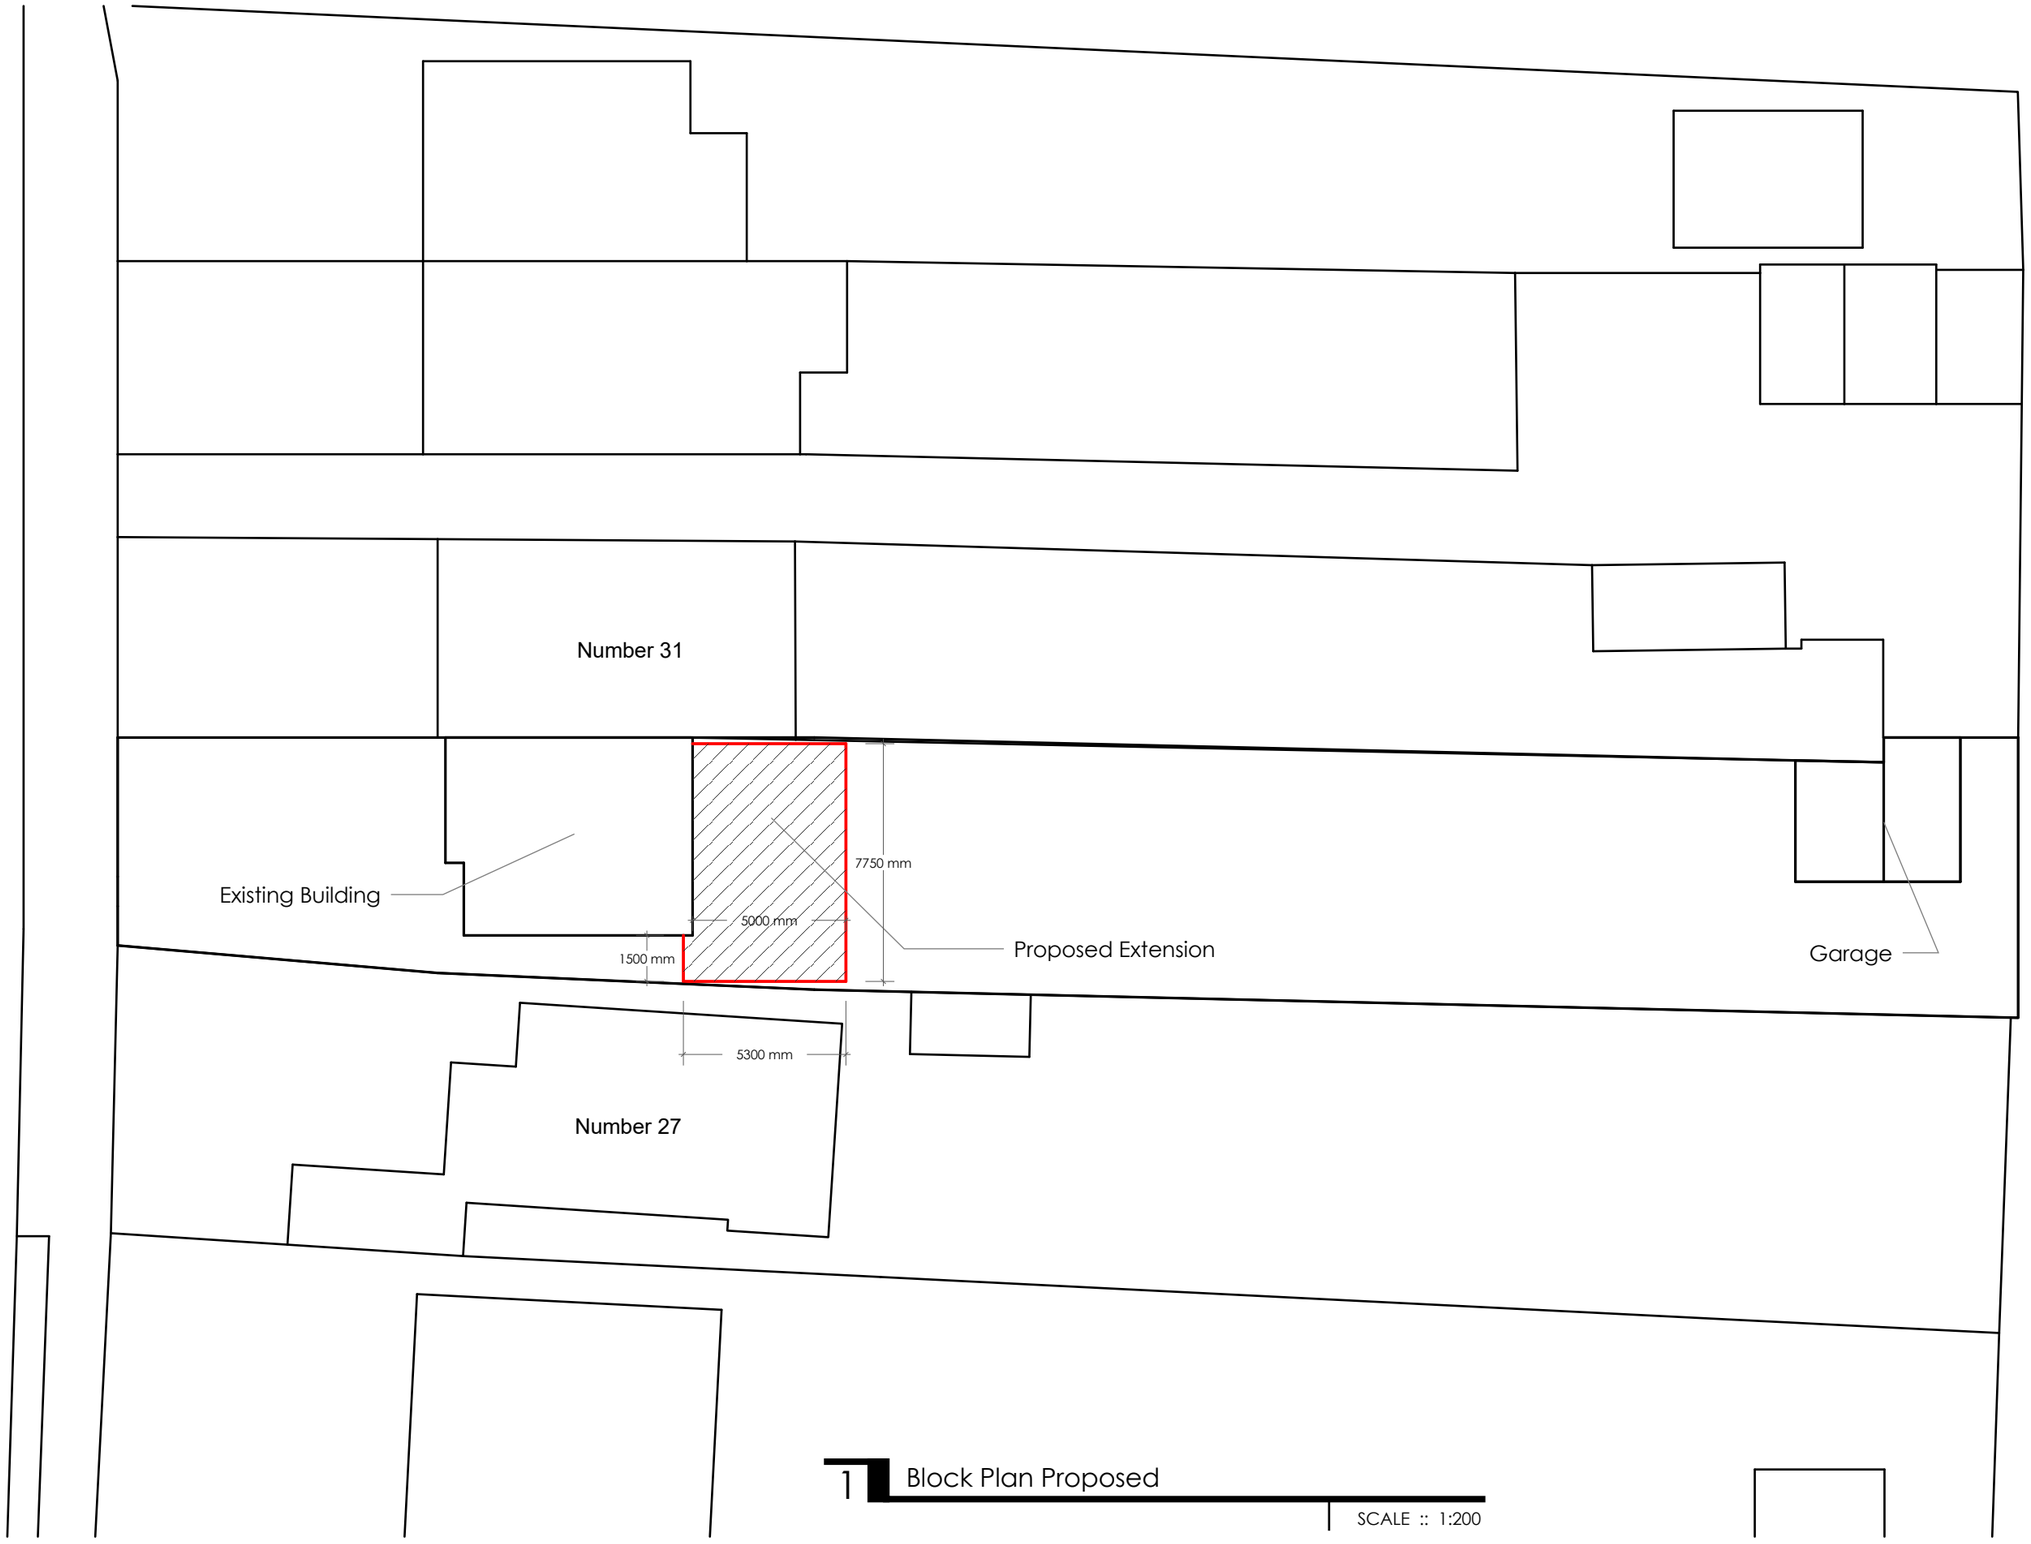

1 Block Plan Proposed

SCALE :: 1:200

1:500
1 meter

1:200
1 meter

1:100
1 meter

Block Plan

B.01 - Block Plans
B.02 - Existing Elevations
B.03 - Proposed Elevations
B.04 - Existing/Proposed Floor Plans
B.05 - Existing Perspectives
B.06 - Proposed Perspectives

Kevin Stone
29 Kingston Lane,
Southwick,
West Sussex,
BN42 4SJ.

Rear Single Storey Extension
Planning Permission
Planning Application ref

Created: 25 07 18
Modified: 12 10 18
Drawn By: S.W.
simon_walder@yahoo.co.uk

B.01