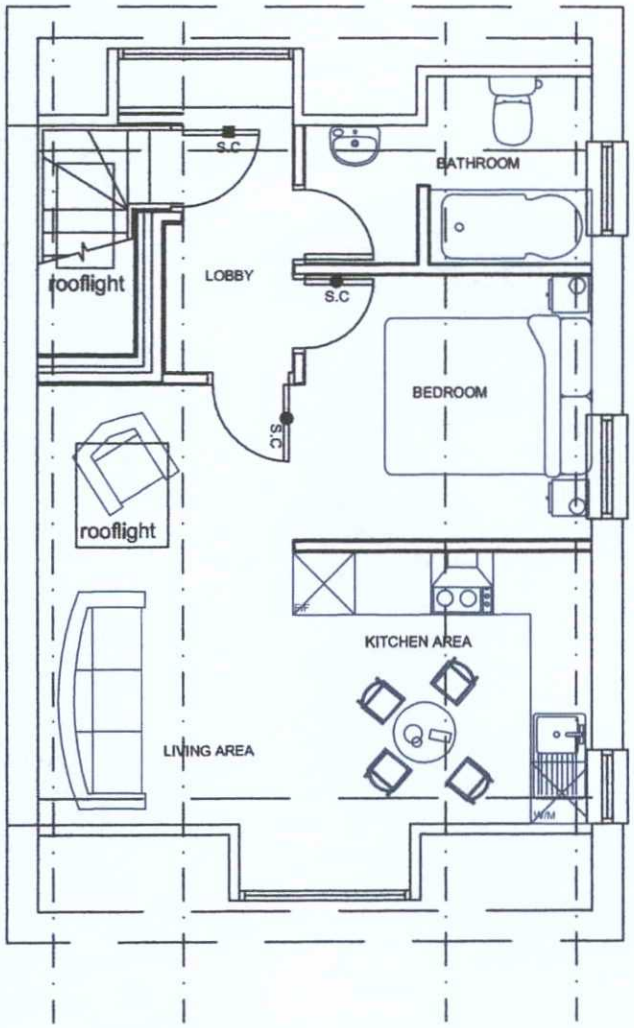

THIRD FLOOR

ADUR & WORTHING
PLANNING ...CES
AN 4WDM/ 0414/13
DATE
VALID
- 3 MAY 2013

Client Mr M Deller

Job 384 Brighton Road
Shoreham by Sea
West Sussex

Drawing Third Floor Plan
Amended Layout

Date March 2013 Scale 1:50 at A3

Drawn By Bev Dwg. No. TFP-01

Cube17 Limited, 19 Parkfield Avenue, Bognor Regis, West Sussex, PO21 3BW. Tel. - 01749 900023 - email: info@cube17.co.uk

cube17