ADUR & WORTHING
PLANNING SERVICES
AWDM/ 0351/13
VALID 03/05/2013

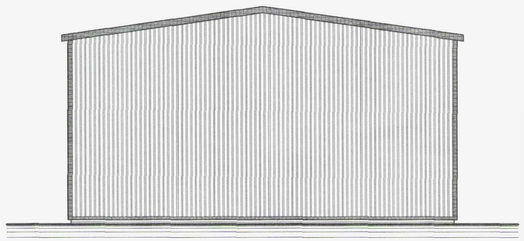

NORTH ELEVATION

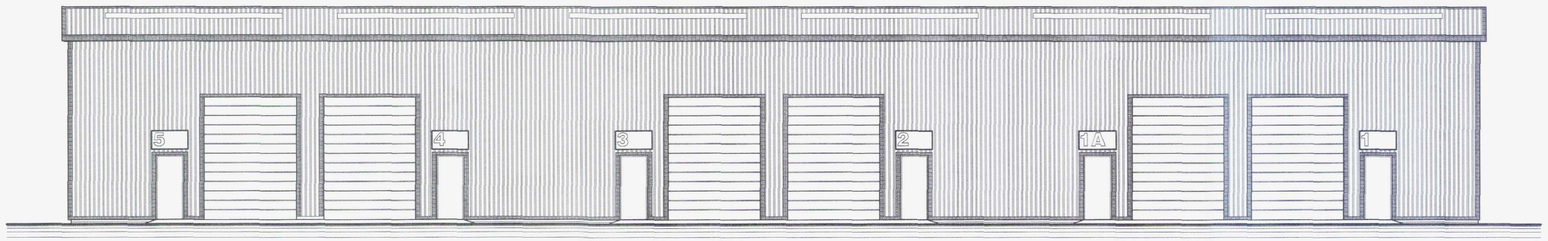

EAST ELEVATION

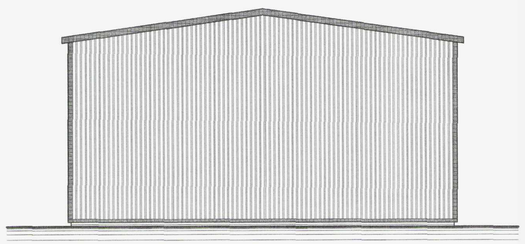

SOUTH ELEVATION

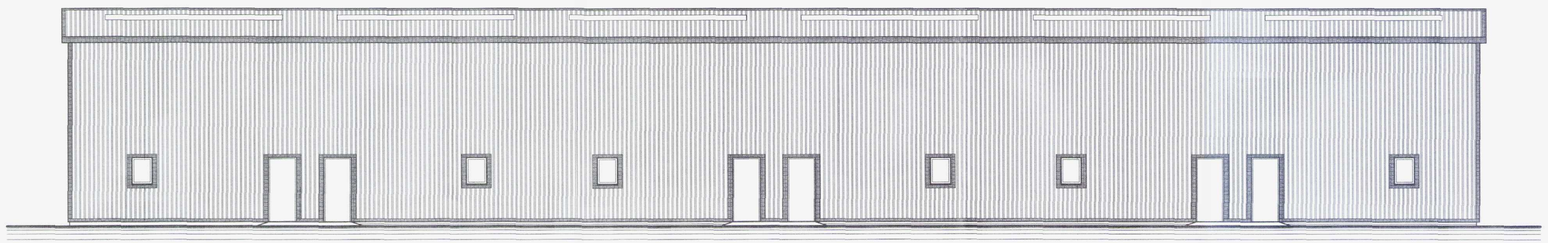

WEST ELEVATION

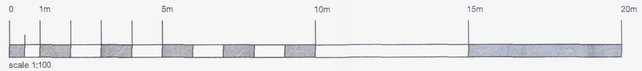

scale 1:100

MATERIALS

Roof: Profiled steel sheets polyester colour coated, colour Goosewing Grey HP200 with contrasting flashings, colour Saragasso HP200

Walls: Profiled steel sheets polyester colour coated, colour Goosewing Grey HP200 with contrasting flashings, colour Saragasso HP200

Windows: Polyester powder coated aluminum frames, colour Goosewing Grey

Industrial Door: Sectional roller shutter door, polyester powder coated, colour Goosewing Grey

Personnel Doors: Painted timber, colour Goosewing Grey

Rev A - 23 April 13
Schedule of Materials added, shading added to show contrasting cladding colour and unit numbers added

Print - 1:100 at A1

© 2013 Hutchinson Design Associates Ltd

Hutchinson Design Associates
Chartered Architect
45, Portland Road, Hove, East Sussex BN3 5DQ
Telephone: 01273 724810 e-mail: design@hda-architect.co.uk

CLIENT:
Downsview Developments Ltd

DRWG TITLE:
Elevations

PROJECT TITLE:
Units 1A, & 1 - 5
Block 3
Chalex Industrial Estate
214, Manor Hall Road
Southwick

DATE: March 2013
SCALE: 1:100
DRAWING NO. 1009/04
REVISION NO. A