amendments				
rev.	date	comment	auth.	chkd.
-	-	-	-	-

0 1 2 3 4 5 6 7 8 9 10

scale in metres 1:50

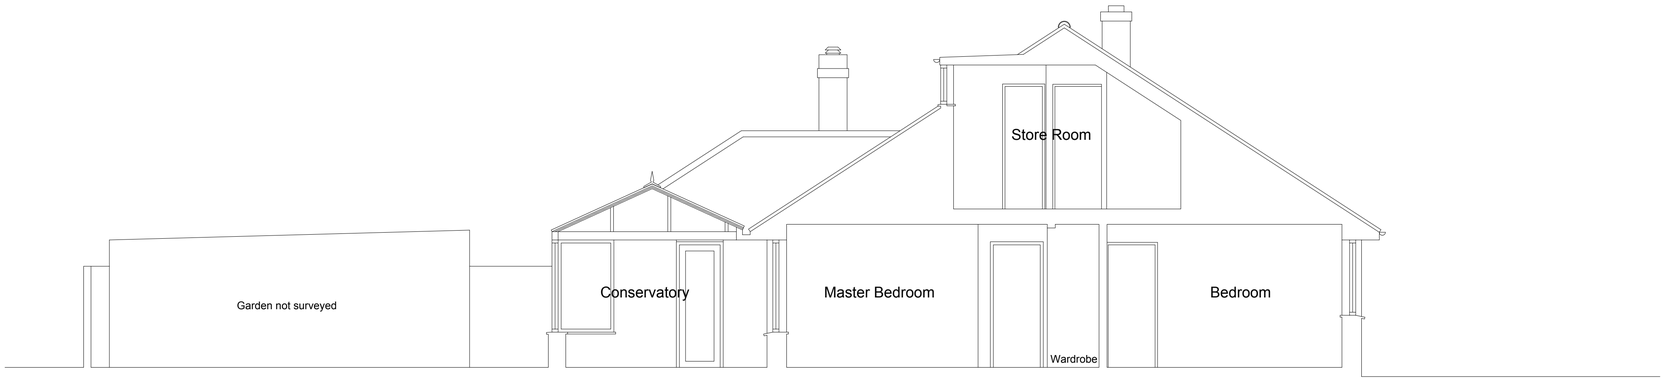

Section A-A 1:50

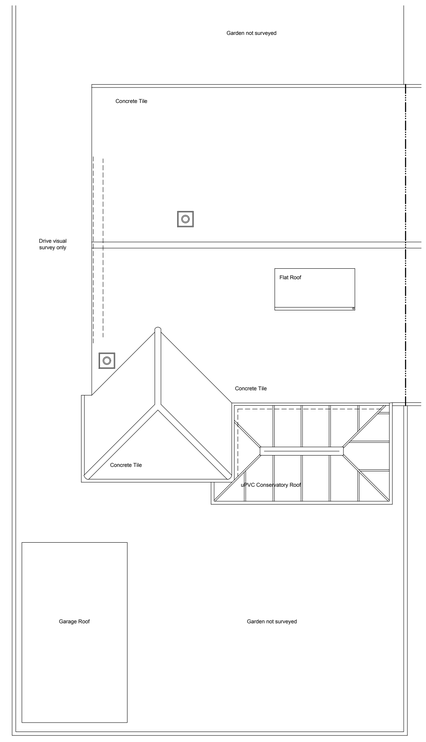

Roof Plan 1:100

0 2.5 5 7.5 10

scale in metres 1:100

n

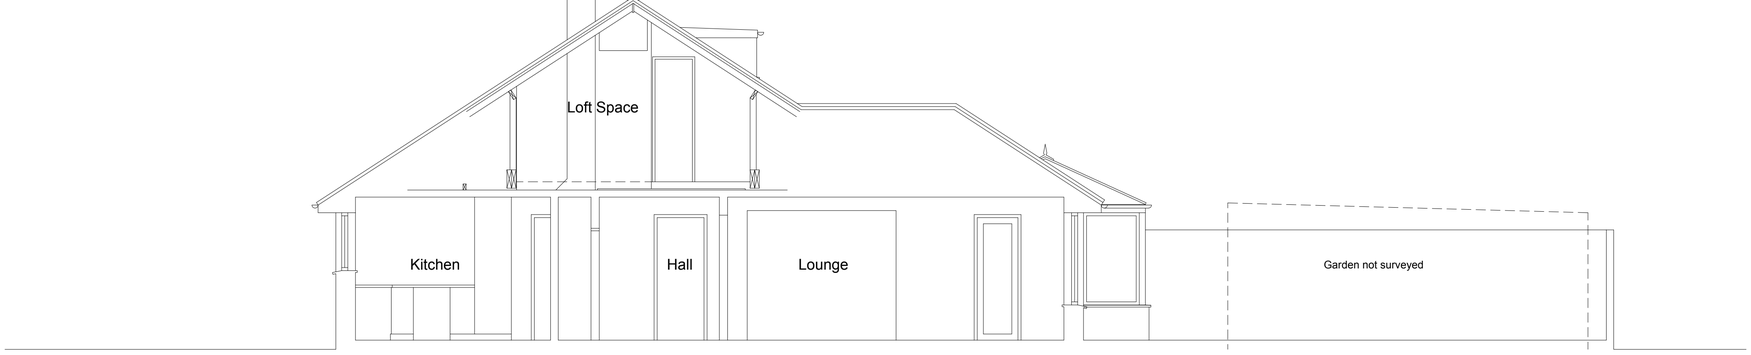

Section B-B 1:50

client		drawing number		revision
Mr and Mrs Hempenstall		0628.EXG.002		_
project		drawing title		
23 The Marlinspike Shoreham By Sea BN43 5RD		Existing Sections A-A & B-B and Roof Plan Measured Survey		
drawn by	checked by	riba work stage	date	scale/original sheet size
M.B	G.I	MS	April '21	1:50 / 1:100 @ A1

www.abir.co.uk studio@abirarchitects.co.uk
Unit 1, Beta House, St John's Road, Hove, BN3 2FX, United Kingdom
Hove +44 (0)1273 724 384
Company No 06877117 VAT No 971 4147 17

© ABIR Architects Ltd. Check all dimensions on site before work is undertaken. All goods, materials and workmanship to conform with current building regulations, BSS and COP's.

ABIR architects

RIBA Chartered Practice