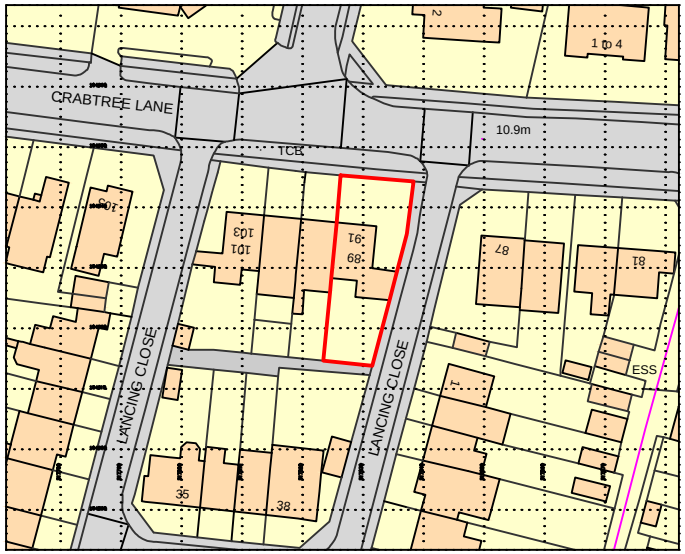


Ordnance Survey, (c) Crown Copyright 2021. All rights reserved. Licence number 100022432

LOCATION PLAN

Scale 1:1250

0 10m 30 50 70 90

5m 20 40 60 80 100

HOUSEHOLDER PLANNING APPLICATION

Status	22.06.2021 Issued to Planning

Client

LUKASZ ZUBEREK

Project

89 Crabtree Lane, Lancing

Proposed conversion of outbuildings attached to the dwelling into a bedroom/study with en suite. Proposed new dropped kerb and crossover.

Drawing Title

LOCATION PLAN

Scale	Paper size
1:1250	A4
Drawn by	**Date**
MCH	May 2021
Drawing No.	**Rev.**
C851PC/HP/01	

stuart radley associates
Chartered Building Surveyors

RICS

Unit 5 Tungsten Building,
George Street
Portslade, Brighton BN41 1RA

Tel. 01273 420606
Fax. 01273 420707

e-mail.
info@stuartradleyassociates.co.uk