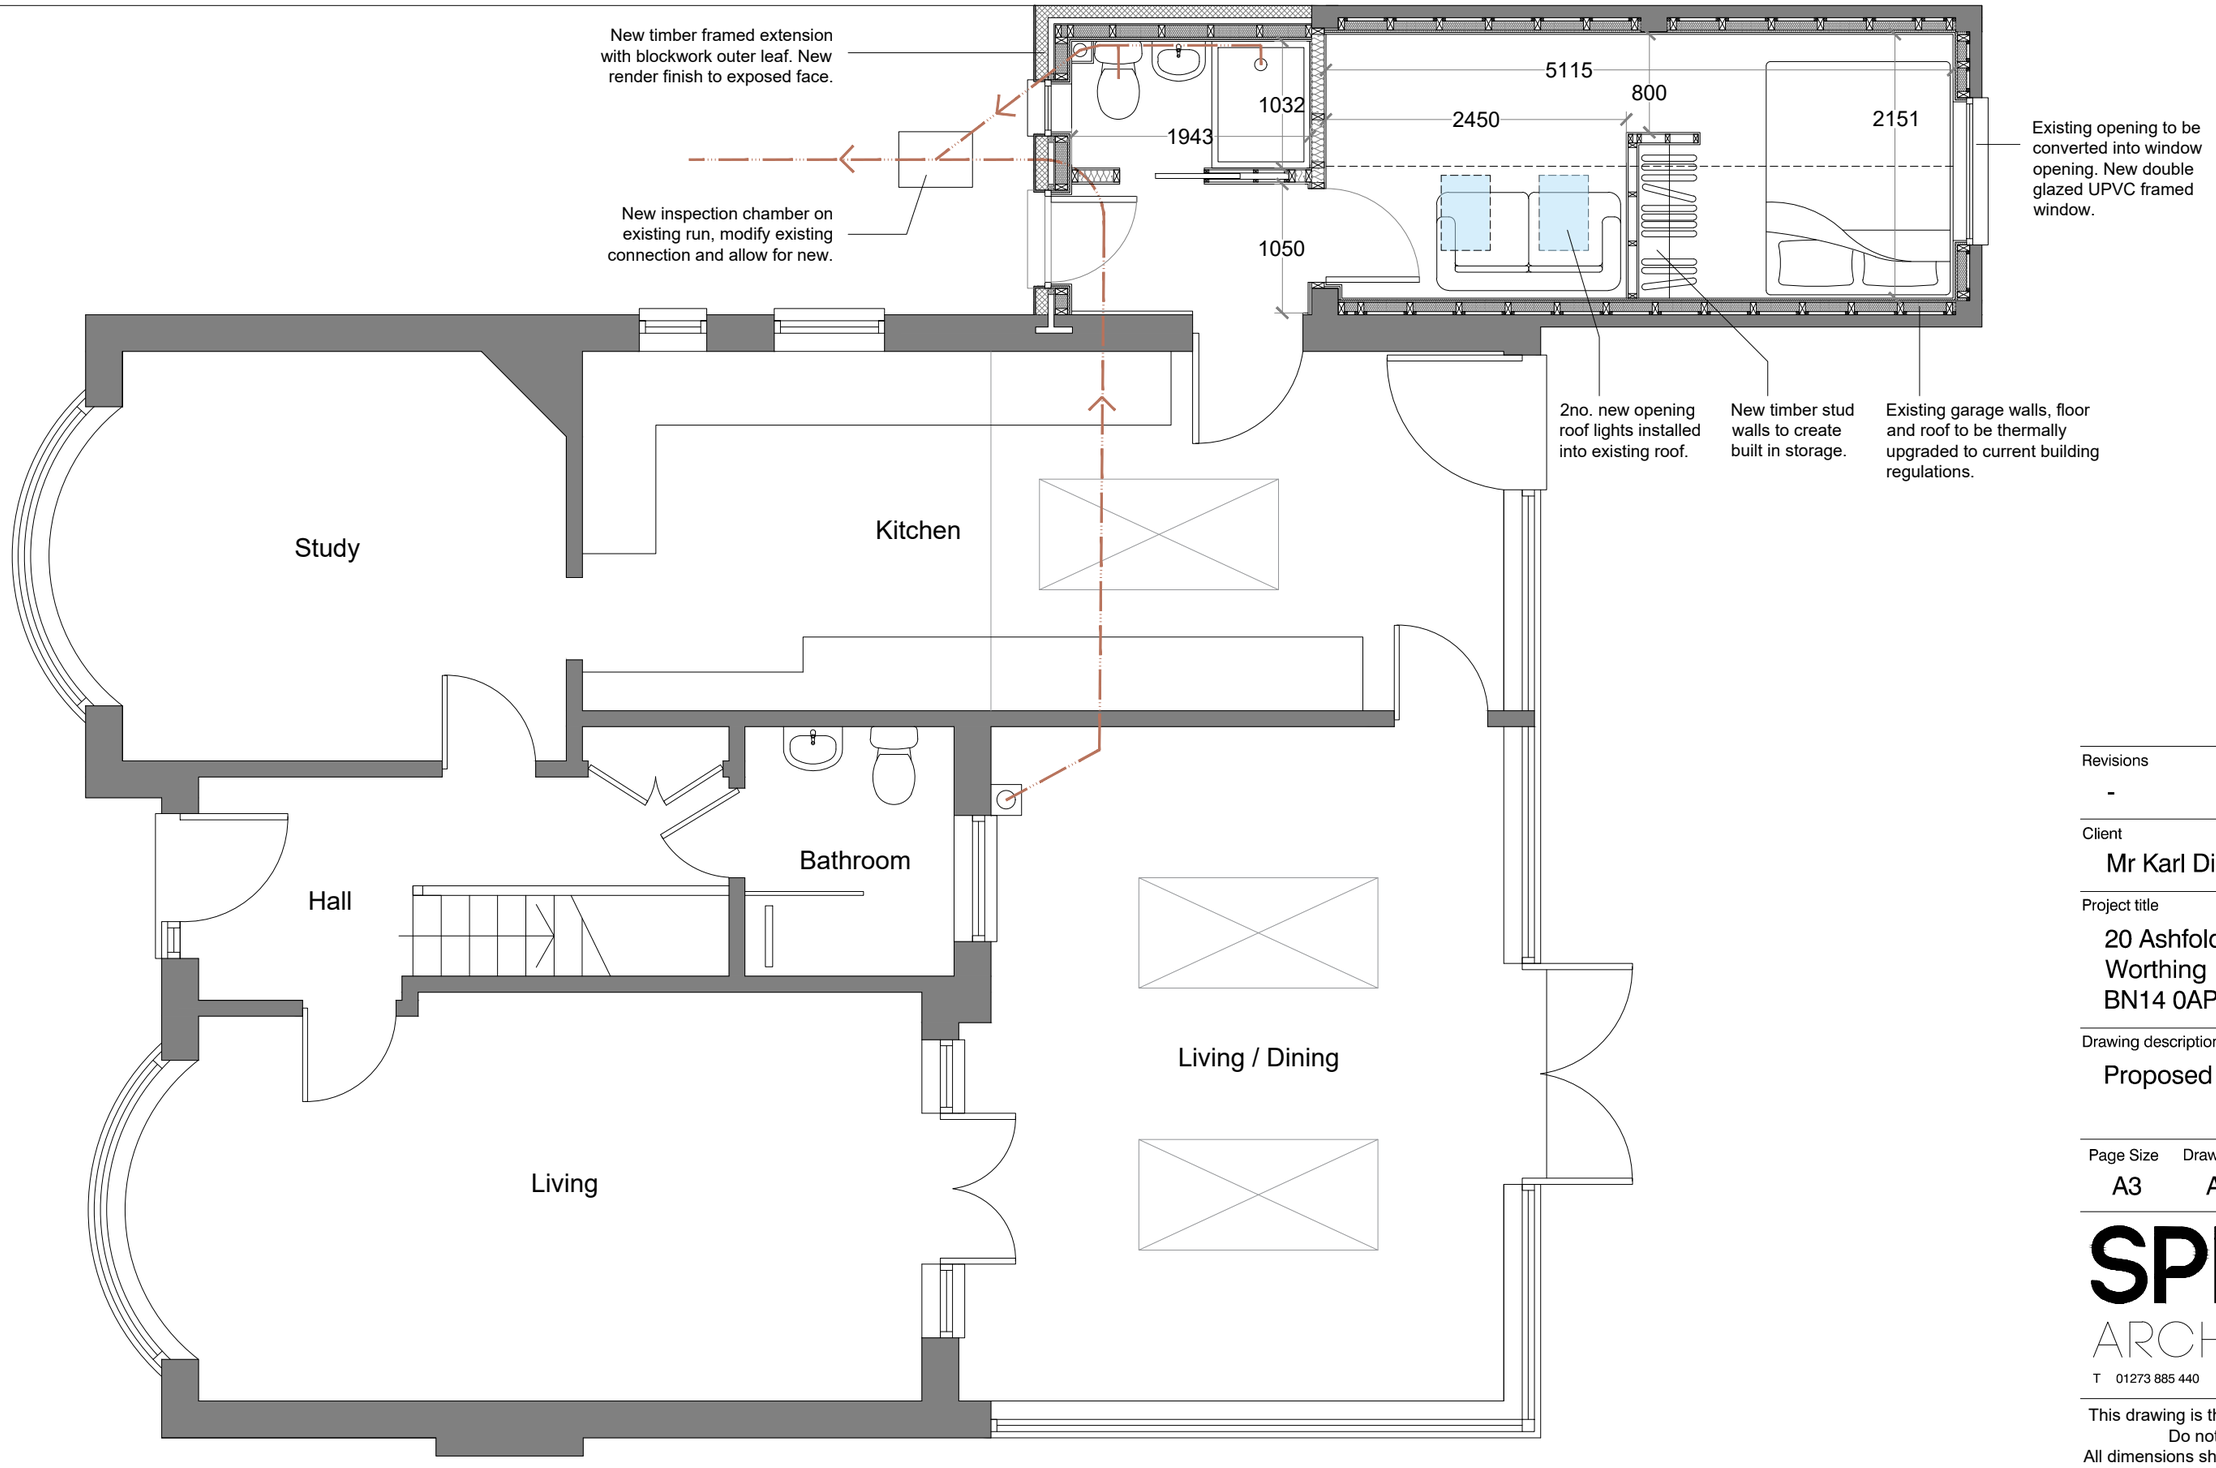

Ground Floor Plan

1:50

0m 1m 2m 3m 4m 5m

Scale Bar 1:50

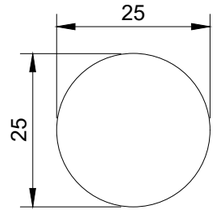

This circle should measure 25mm across once printed to ensure accurate scaling.

Revisions

-

Client

Mr Karl Dimmock

Project title

20 Ashfold Avenue
Worthing
BN14 0AP

Drawing description

Proposed Plan

Page Size	Drawn By	Checked By	Date
A3	AP	-	Aug 2023

SPRUCE ARCHITECTURE

T 01273 885 440 E info@sprucearchitecture.com

This drawing is the copyright of Spruce Architecture.
Do not scale from this drawing.
All dimensions shown are approximate and should be checked on site.
Any discrepancies on this drawing are to be reported to Spruce Architecture.

CIAT affiliate

Drawing no. SP-0422.03

Revision -