T.P. OFFICE COPY

BOROUGH OF WORTHING
DISPOSAL 5.7.10
WB / 10 / 0521/ma

WORTHING BOROUGH COUNCIL
- 4 OCT 2010
CONSENT GRANTED
SUBJECT TO CONDITIONS

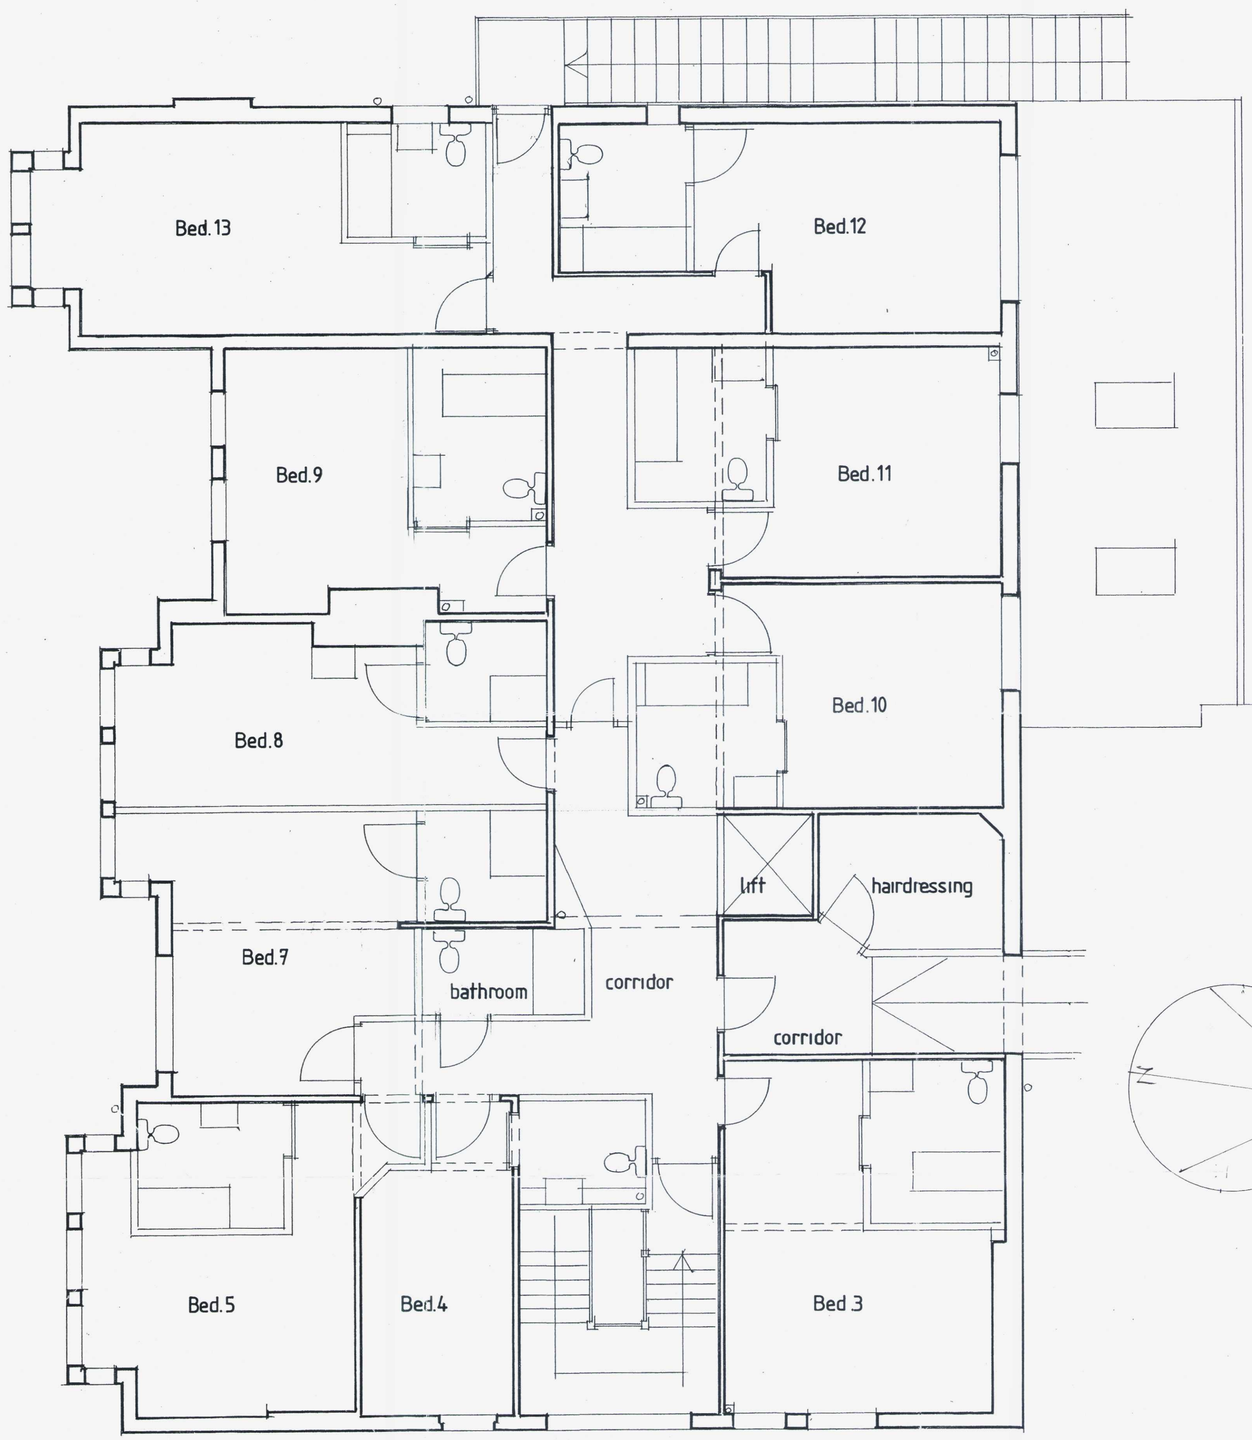


exg. First floor. 1:50.

0 1 2 3 4 5M.

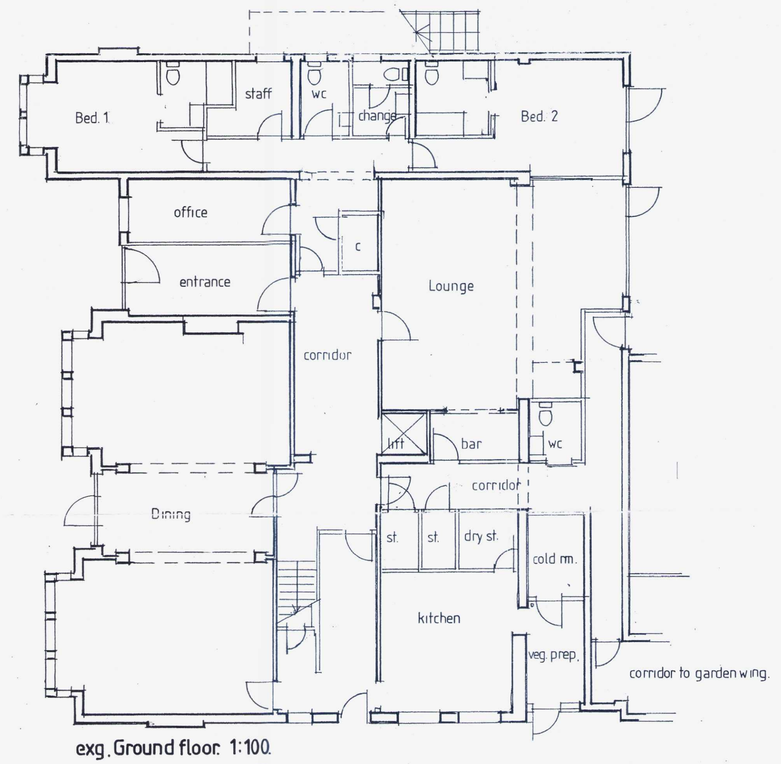


exg. Ground floor. 1:100.

0 1 2 3 4 5M

(A1 SHEET.)

54 Shelley Road, WORTHING.

exg. plans.

| drawn | scale | job | dwg |
|---|---|---|---|
| TH | 1:100 1:50 | 514 | 01 |
| date 15.6.10 | | | |

B.A. HUGHES
162 Ladysmith Road,
Brighton,
East Sussex BN2 4EF
01273 689930
07703 255626