WORTHING BOROUGH COUNCIL
- 4 OCT 2010
CONSENT GRANTED
SUBJECT TO CONDITIONS

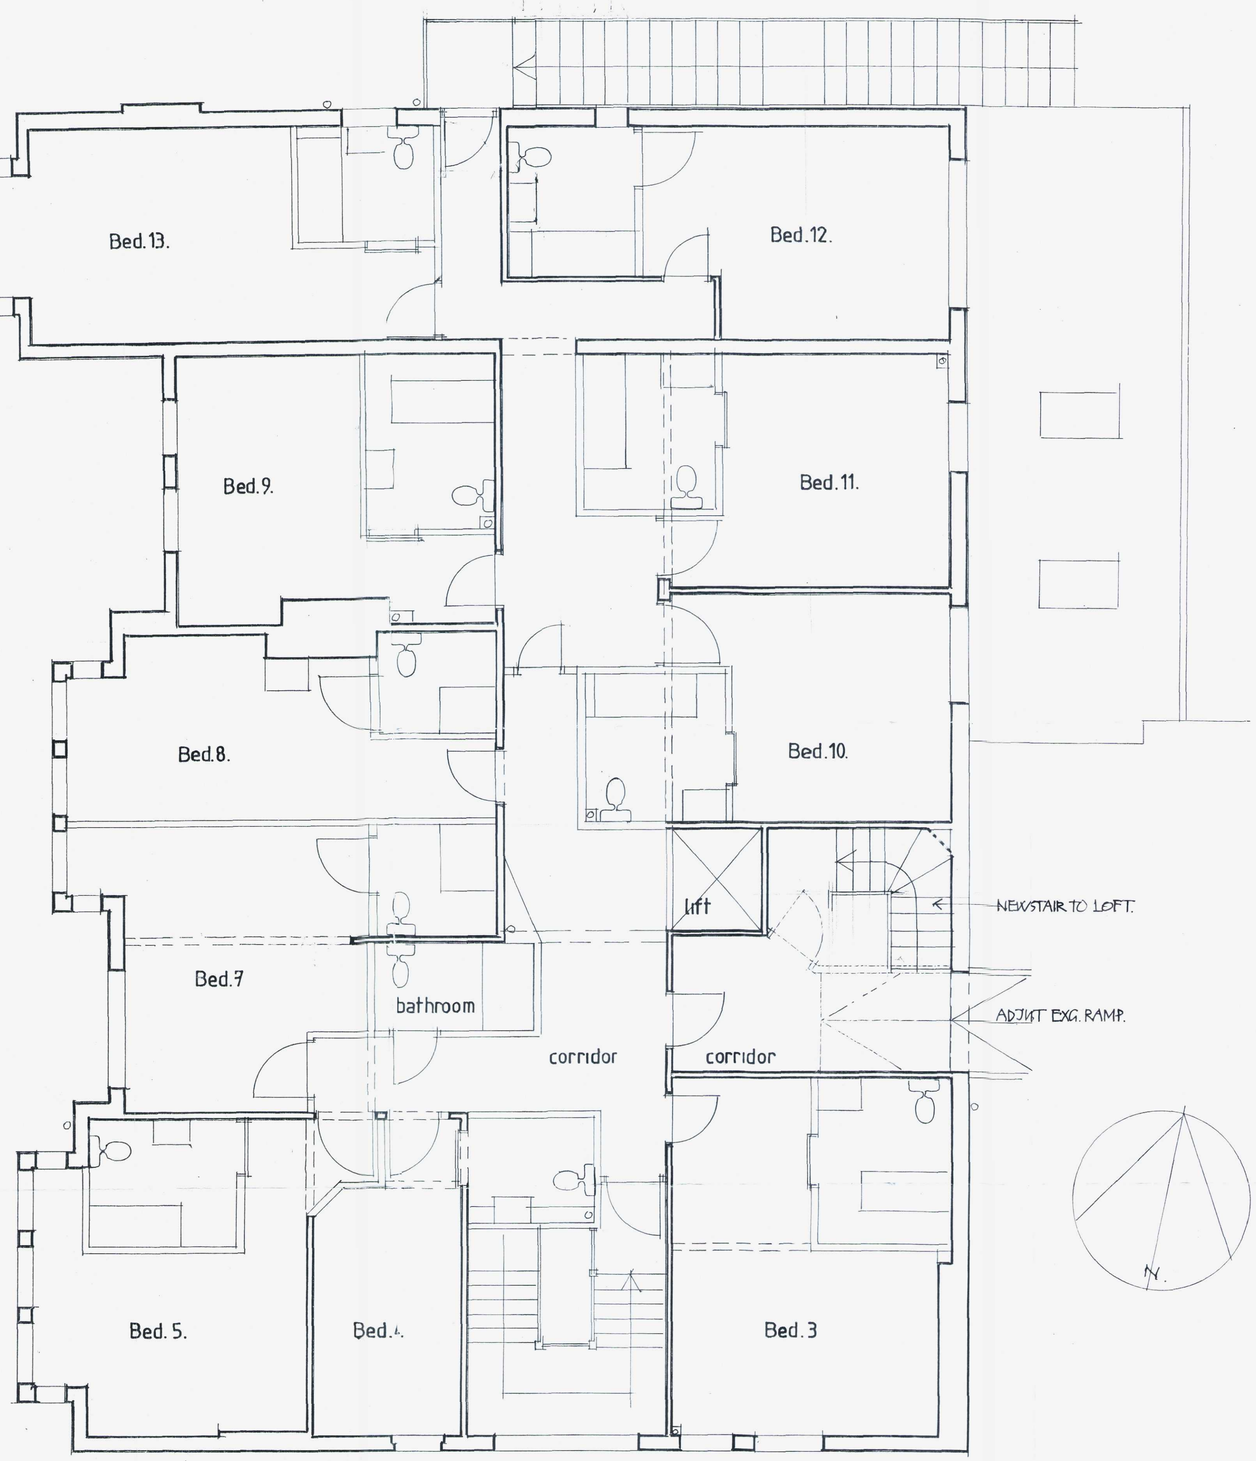

proposed First floor. 1:50.

0 1 2 3 4 5M

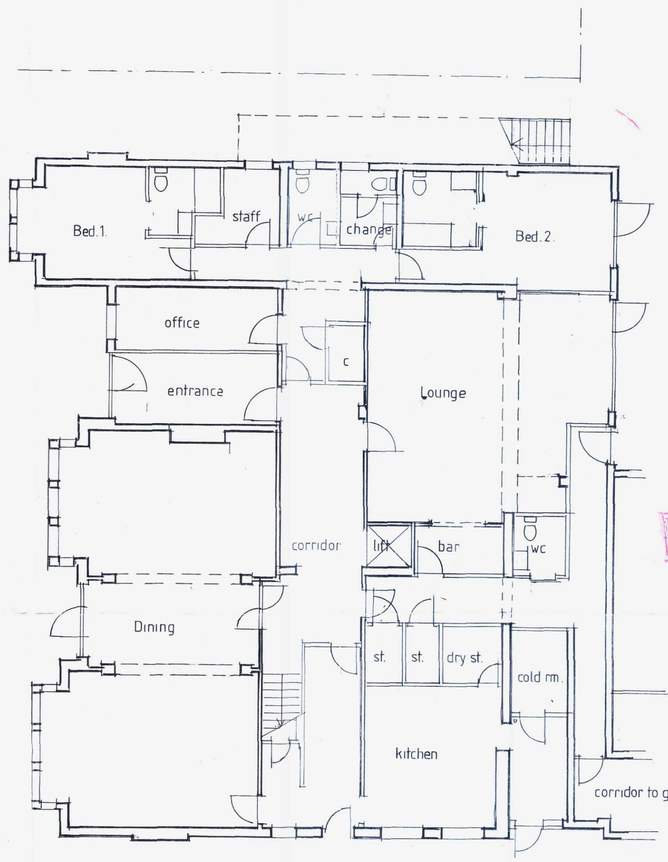

Ground floor. 1:100.

0 1 2 3 4 5M

REVISED PLAN

20 9 10

10 0521 / Fuc

T.P. OFFICE COPY

A. TH. 15.9.10. PROPOSED EXTERNAL FIRE STAIR OMITTED (A1 SHEET)

54 Shelley Road, WORTHING.
proposed plans.

drawn	scale	job	dwg	
TH	1:100, 1:50	521	03	A

B.A. HUGHES
162 Ladysmith Road,
Brighton,
East Sussex BN2 4EF
01273 689930
07703 255626