© Copyright

PLAN REF: 003\A

Scale in Metres 0 10 20 30 40 50 60 for 1:1250

LOCATION PLAN 1:1250

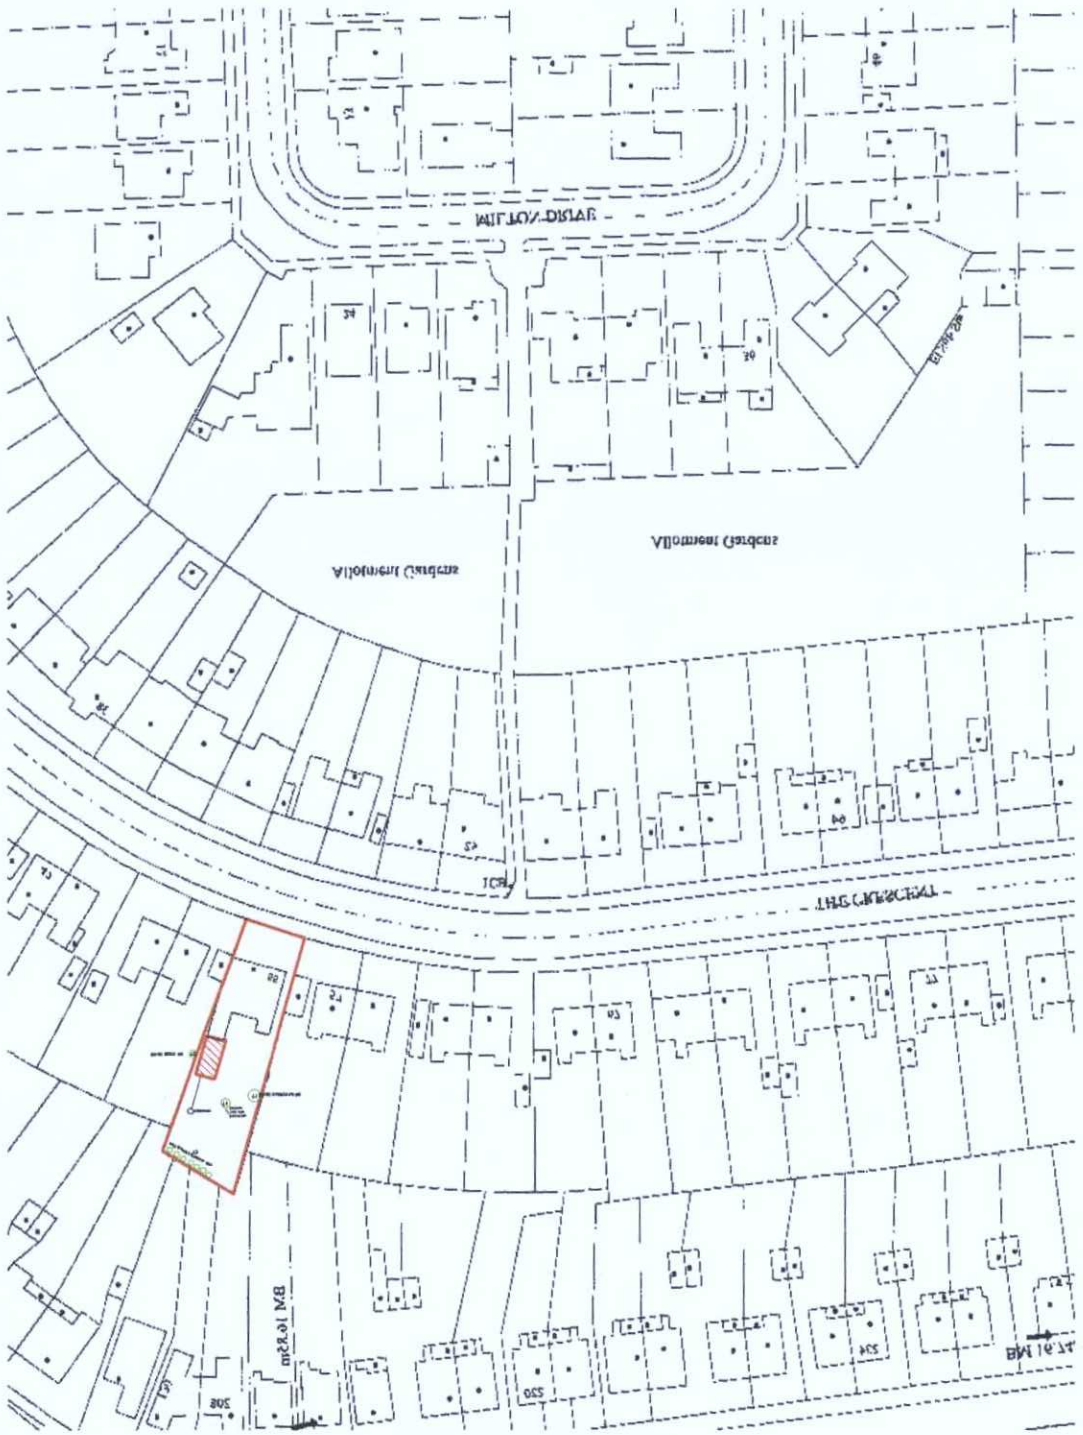

Scale in Metres 0 5 10 15 20 25 for 1:500

BLOCK PLAN 1: 500

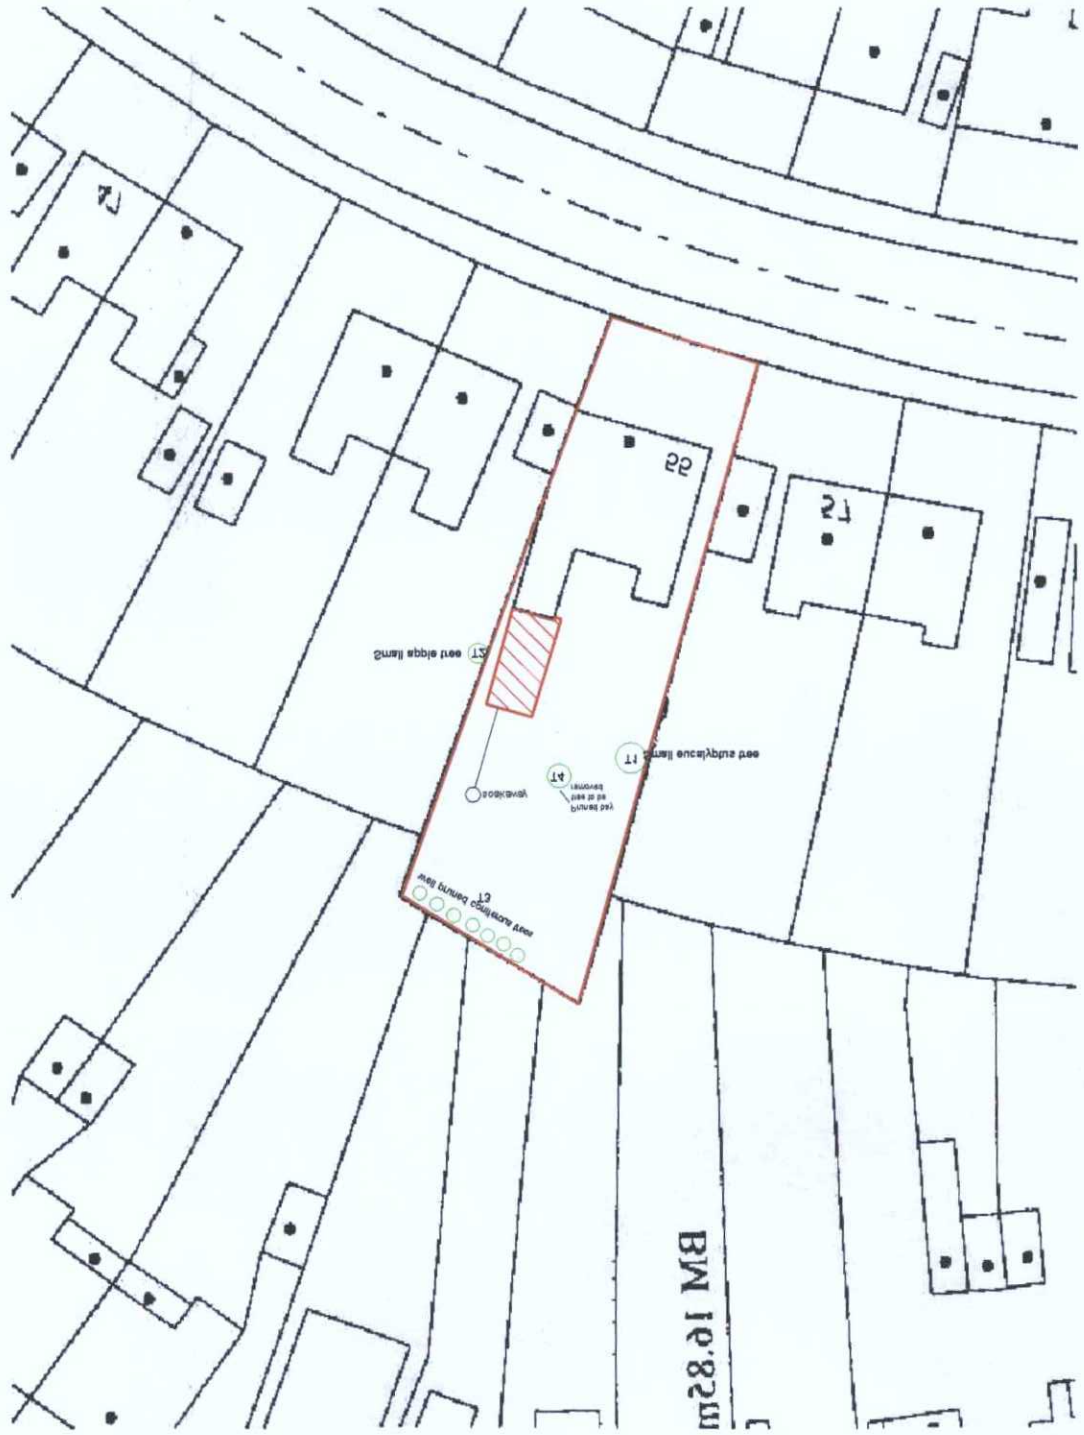

Laurie Ing MRICS
Chartered Building Surveyor,
30, Griffiths Avenue,
North Lancing
West Sussex
BN15 0HW
Home/Fax 01903 753443
Mob 07767 481484
E-Mail lauriening@aol.com
RICS

Client Mr and Mrs Jones

Address 55 The Crescent,
Southwick, West Sussex.

Title Proposed Granny Annex
(single storey rear extension)

Date JUNE, 2015

Scale 1:1250 and 1:500

NOTES.

(i) This drawing is not to be scaled, work to figured dimensions only, confirmed on site. (relates only to the site work by the contractor).

(ii) This drawing is to be read in conjunction with all relevant architectural drawings, detailed specifications where applicable and all associated drawings in this series.

(iii) Any discrepancy on this drawing is to be reported immediately to the owner for clarification.

(iv) The contractor is responsible for all temporary works and for the stability of the works in progress.

(v) Copyright for all drawings/design part or full shall remain with Laurie Ing Ltd. in accordance with the Copyright Act 1988.

PLANNING SERVICES
ADUR & WORTHING

PLAN	AWDM/0990/15
DATE	28 JUN 2015
VALID	