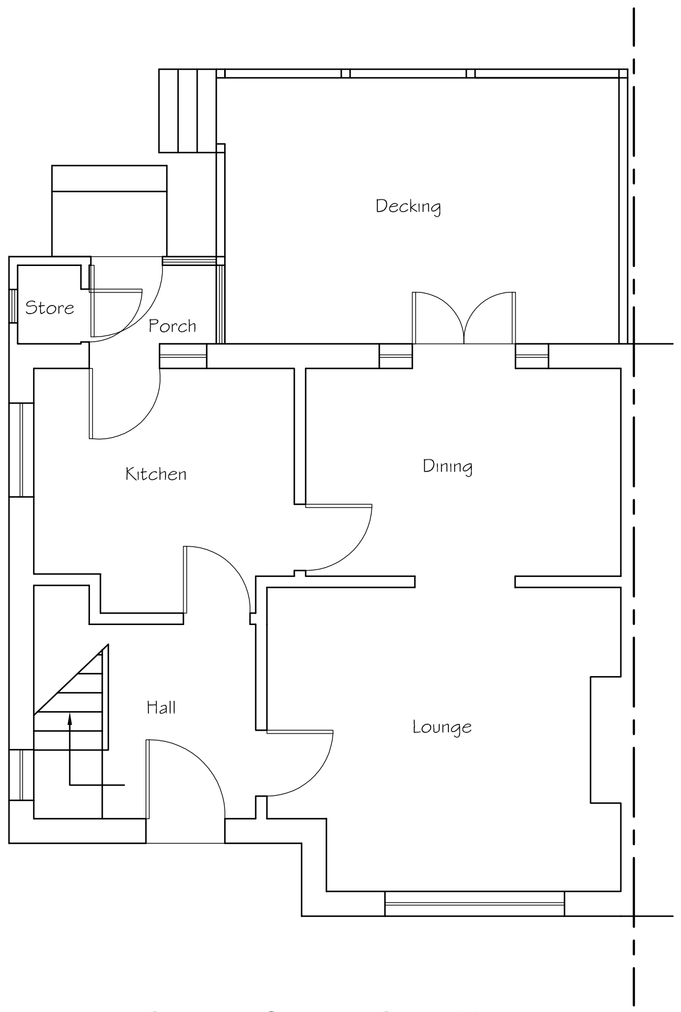

Existing Ground Floor Plan

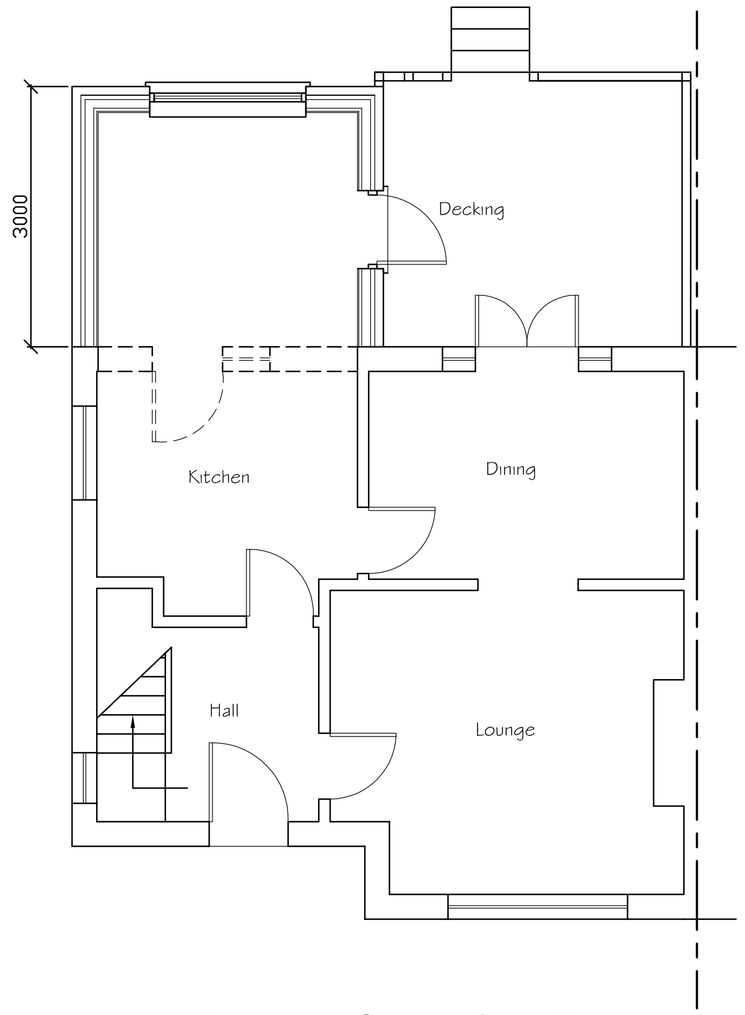

Proposed Ground Floor Plan

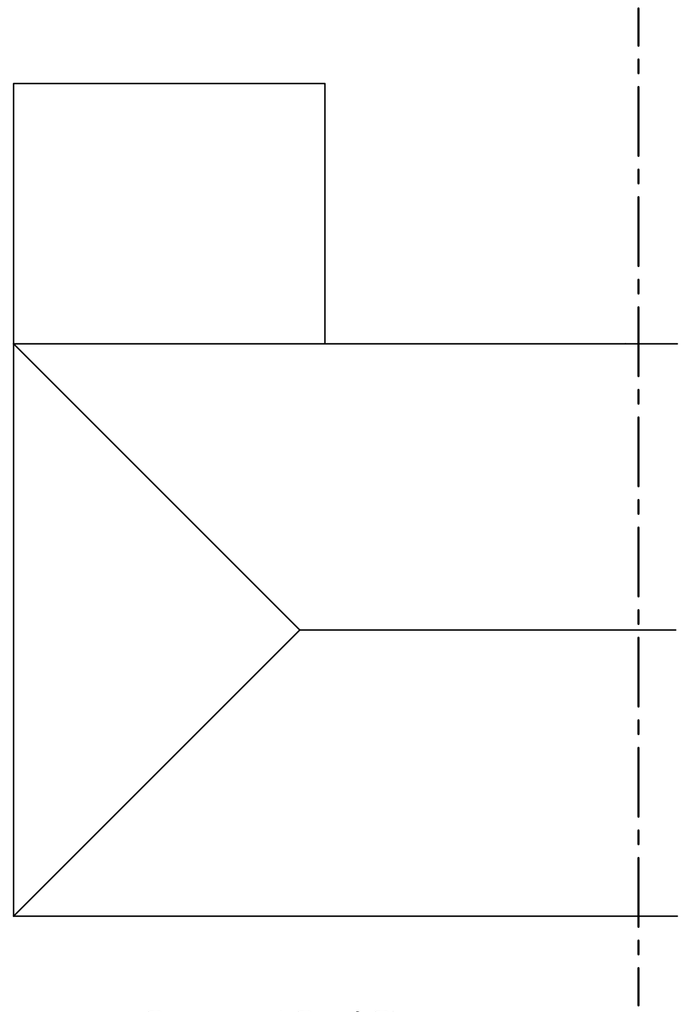

Proposed Roof Plan

0 0.5 1 2 3 4 5 6 7 8 9 10

SCALE 1:50

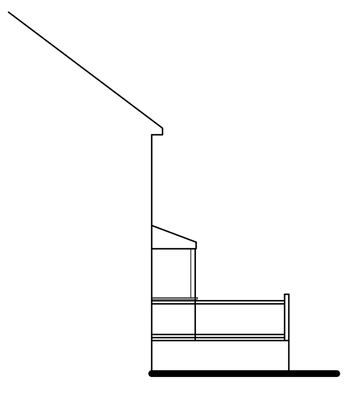

Existing Side (West) Elevation

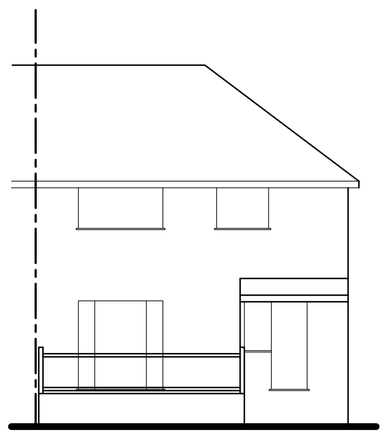

Existing Rear (South) Elevation

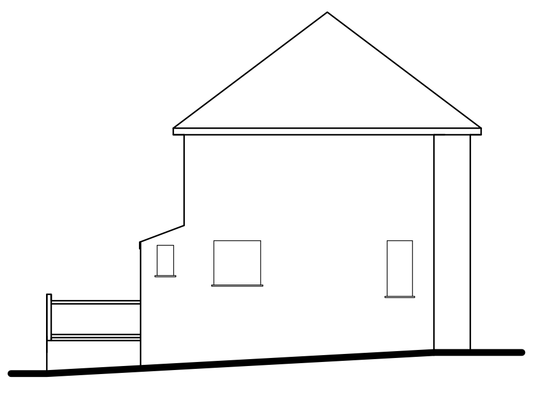

Existing Side (East) Elevation

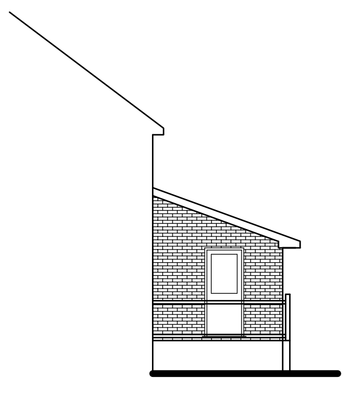

Proposed Side (West) Elevation

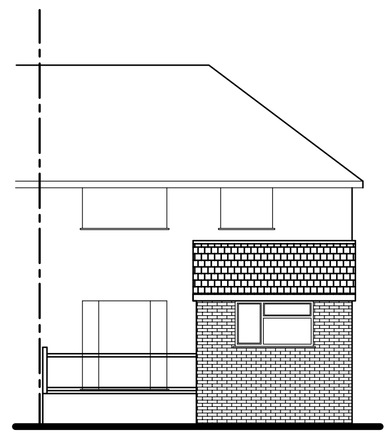

Proposed Rear (South) Elevation

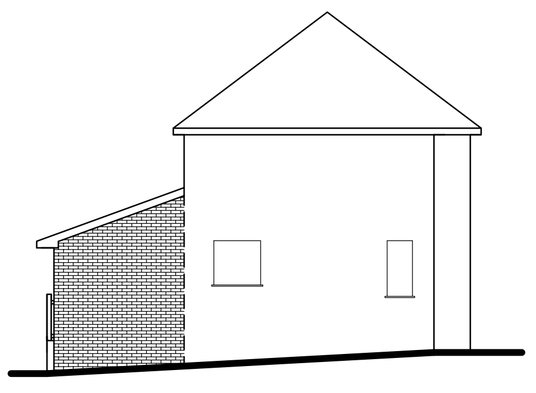

Proposed Side (East) Elevation

Tony Rogers
Building Consultants
Address: 40 Dawn Crescent, Upper Beeding
West Sussex, BN44 3WH
Telephone: 01903 815225 Fax: 01903 815225

Rev.	Date:	Revision Description:

Client: Mr & Mrs W Keeley

Address: 4 Downside Avenue
Southwick
West Sussex
BN42 4RG

Project: Proposed single storey rear extension

Scale: 1:50 1:100
Paper Size A1

Date: June 2016

Drawing No: 16/1144/01

Drawn By: AWR

Revision: