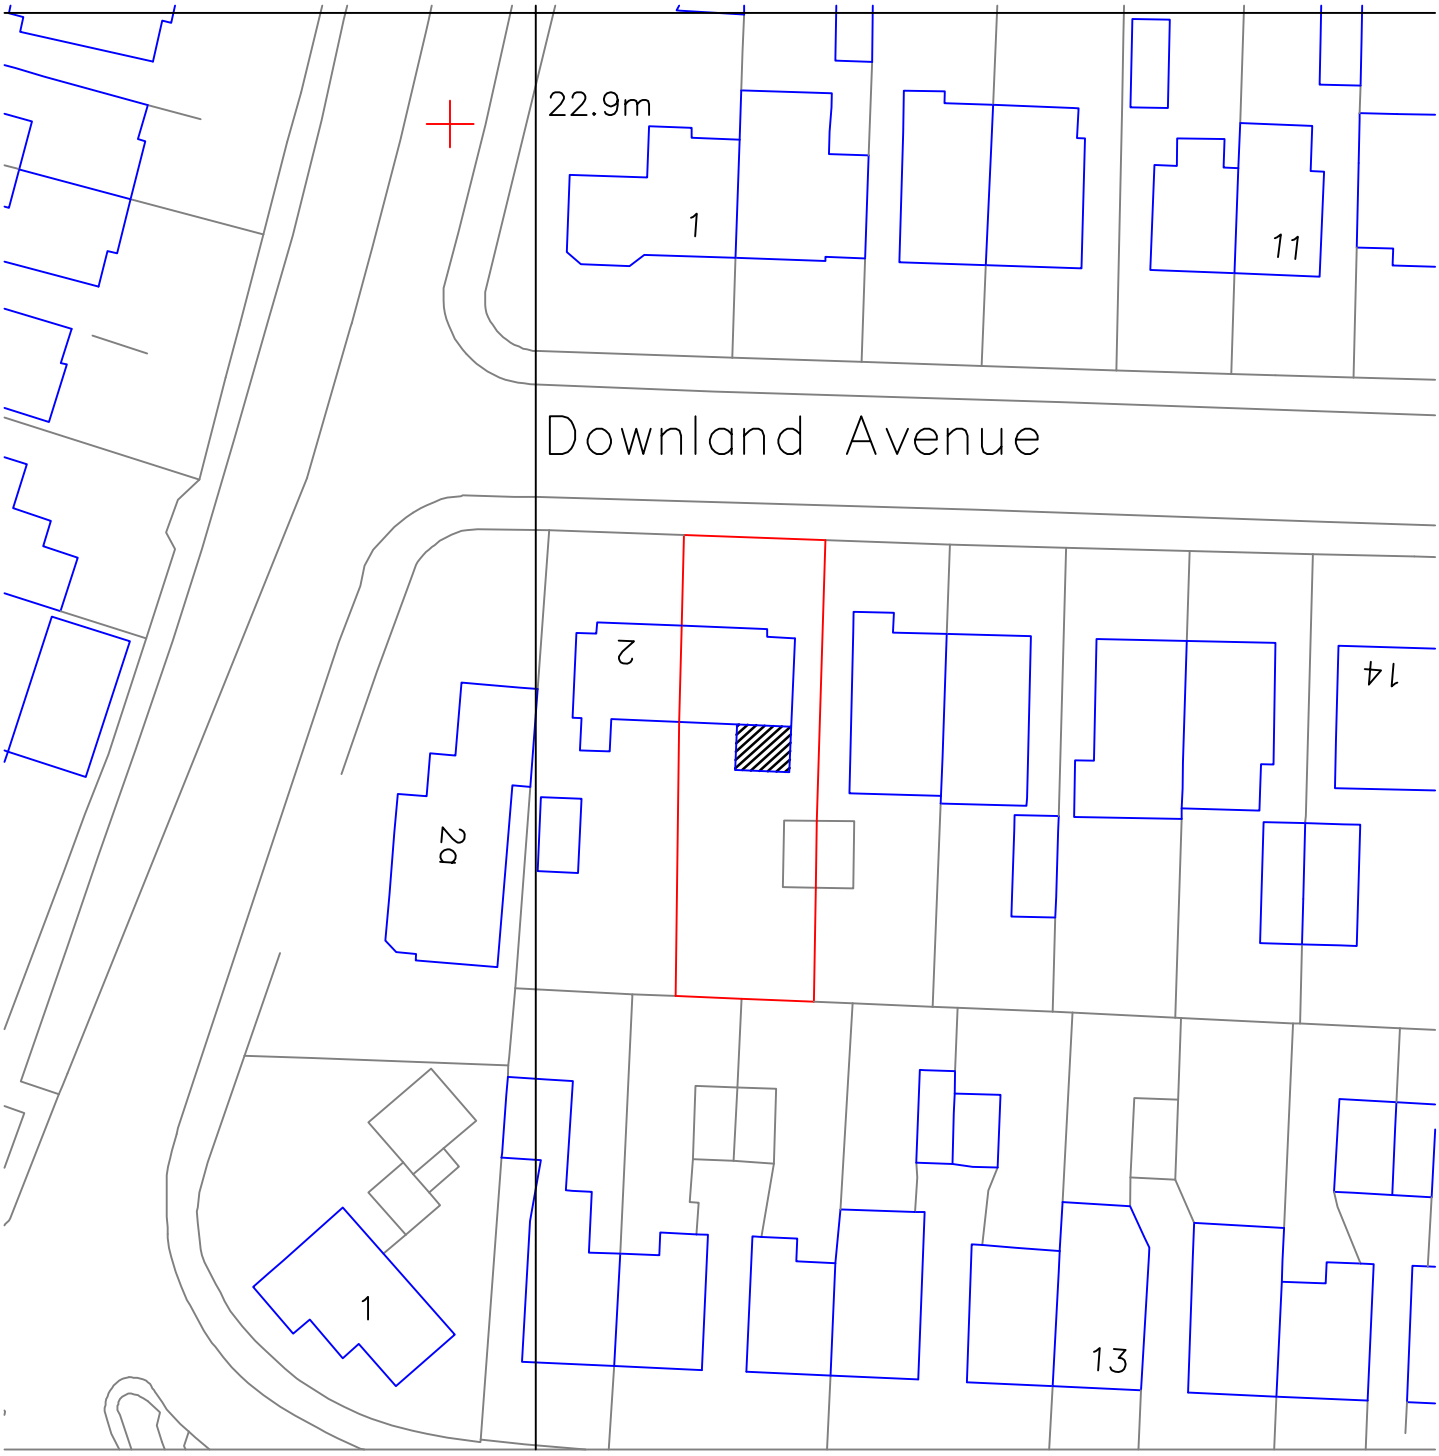

0 20 40 60 80

Metres

N

4 Downland Avenue
Southwick
Block Plan 1:500
A4 Paper