

1 SECTION

EXISTING TRAINING CENTRE & PROPOSED PADEL COURT 1 : 250

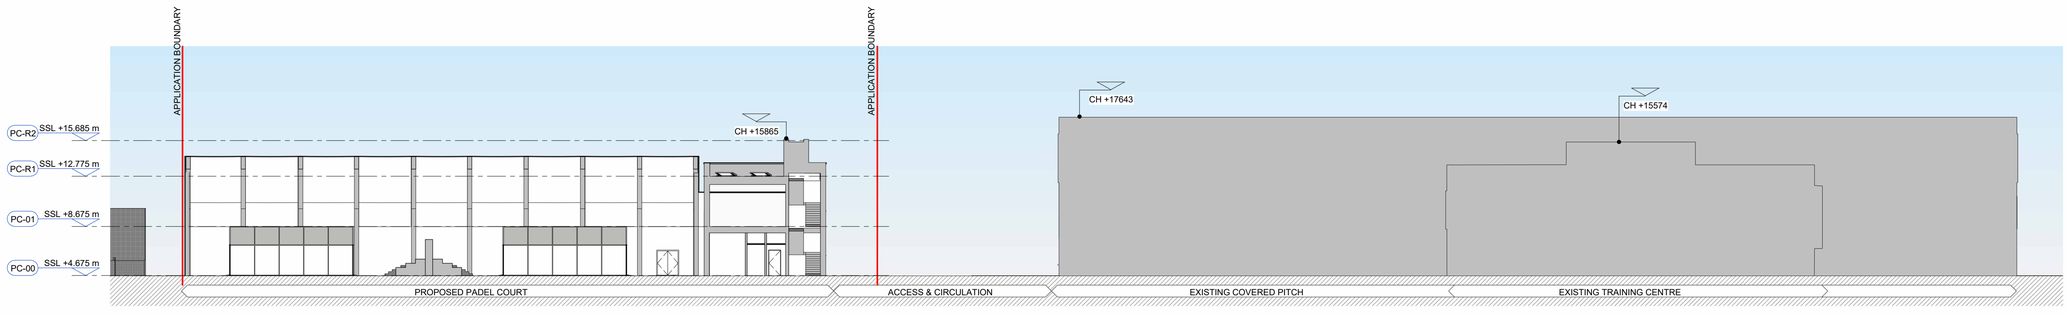

2 SECTION

EXISTING TRAINING CENTRE, COVERED PITCH & PROPOSED PADEL COURT 1 : 250

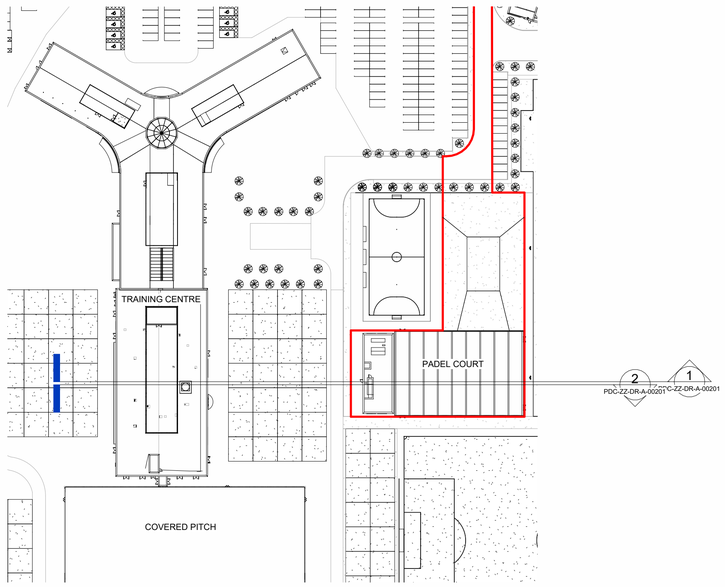

3 PLAN

GROUND FLOOR PLAN TRAINING CENTRE & PADEL COURT 1 : 1000

Do not scale this drawing or associated computer digital data, and use figured dimensions only.All dimensions are in millimetres and levels in metres unless noted otherwise.
All dimensions should be checked on site prior to works commencing.
Any discrepancies or items where dimensions cannot be determined should be reported to KSS.Revision clouds on drawing refer to changes against previous revision.

REVISIONS

REV	DATE	DESCRIPTION	DRWN	CHKD
P01	29.10.24	ISSUED FOR PLANNING	AR	JH

GENERAL NOTES AND LEGEND

GENERAL NOTES

DRAWING TO BE READ IN CONJUNCTION WITH LATEST REVISIONS OF THE FOLLOWING DRAWINGS AND DOCUMENTS:

KSS - 90 SERIES – PLANNING LOCATION & SITE
KSS - 91 SERIES – PLANNING PLANS
KSS - 92 SERIES – PLANNING SECTIONS
KSS - 93 SERIES – PLANNING ELEVATIONS
KSS - 95 SERIES – PLANNING VISUALS & DIAGRAMS

TARGET "U" VALUES

EXTERNAL WALLS	0.22 w/m²k
EXTERNAL DOORS	1.3 w/m²k
ROOF	0.15 w/m²k
GROUND FLOOR	0.15 w/m²k
WINDOWS	1.3 w/m²k

NOTE: ALL DRAWINGS SUBJECT TO FINAL CO-ORDINATION WITH BUILDING SERVICES AND STRUCTURAL ENGINEER'S PROPOSALS.

KEY:

APPLICATION BOUNDARY

KEY PLAN

KSS
London 1 James Street London W1U 1DR
Kent 7 Blighs Walk Sevenoaks TN13 1DB
KSSGROUP.COM +44 (0)20 7907 2222

CLIENT

BHAFC

PROJECT

TC PADEL COURTS

TITLE

PROPOSED SITE SECTIONS - TRAINING CENTRE AND PADEL COURTS

Aconex Status Codes:
FC - For Construction
FI - For Information
FR - For Review
FT - For Tender

MODEL FILE REFERENCE

24004-KSS-SW-ZZ-M3-A-0001

SCALE	FORMAT	STATUS	REVISION
As indicated @ A1		SP	P01

DRAWING REFERENCE

AMEX-KSS-PDC-ZZ-DR-A-00201

© **KSS** DESIGN GROUP LTD KSS-Arch-Sheet-A1_v2