DO NOT SCALE FROM THIS DRAWING



West Elevation

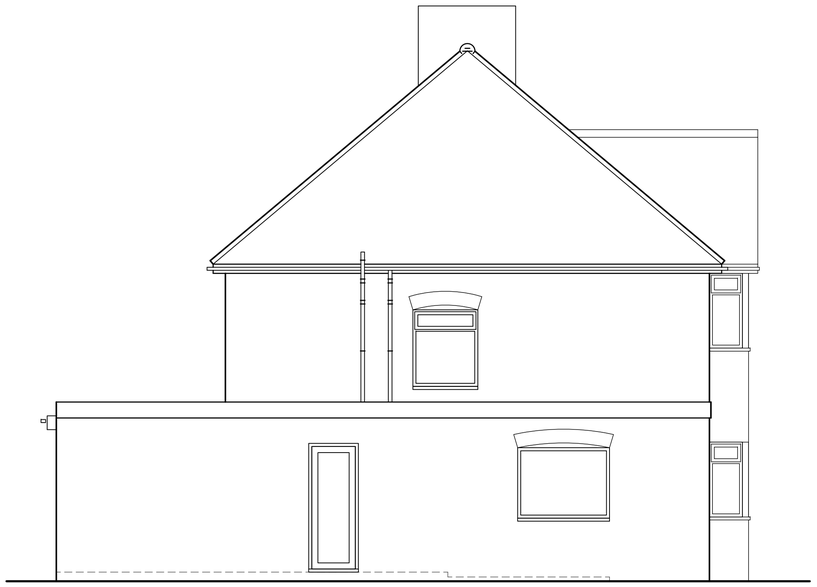

North Elevation

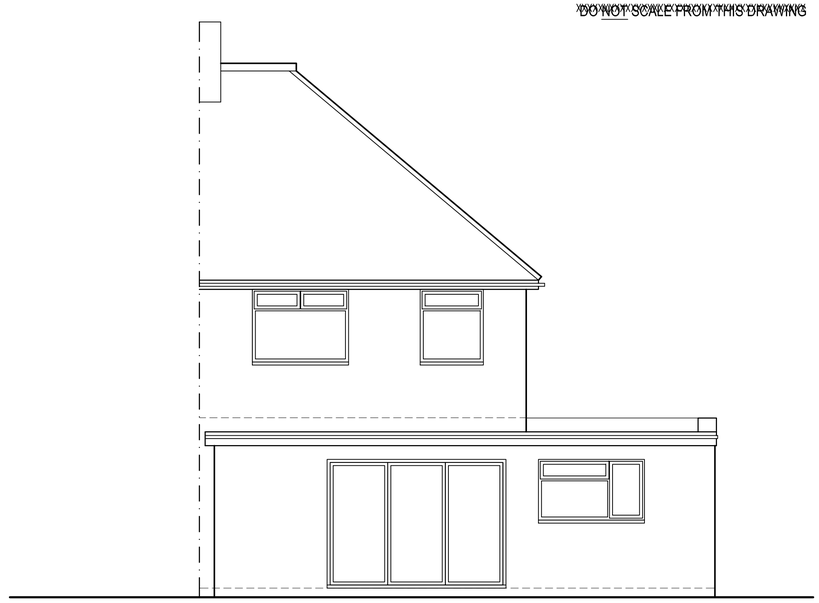

East Elevation

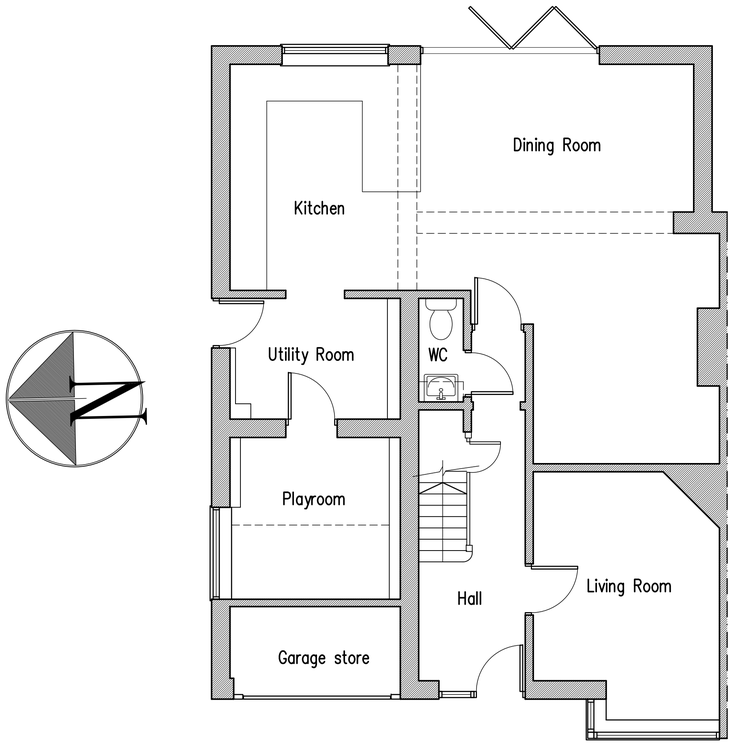

Ground Floor Plan

First Floor Plan

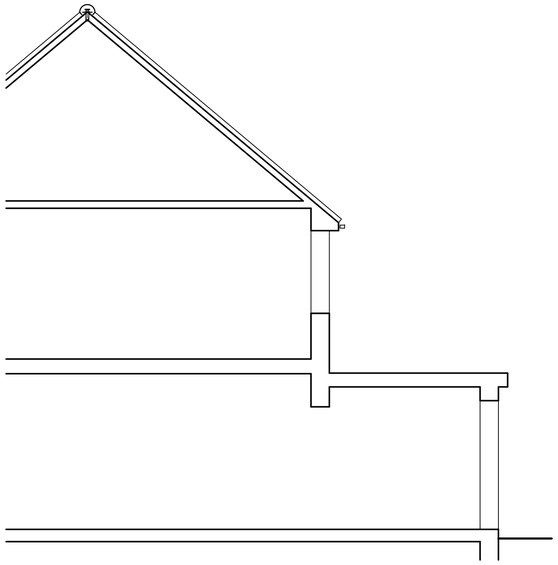

South Elevation

1m 2m 3m 4m 5m 6m 7m 8m 9m 10m

1:50 Scale Bar

Proposed First Floor Side Extension at: 56 Park Avenue, Shoreham-By-Sea, West Sussex

rja Planning & Building Consultants Ltd.
9 Sea Spray Avenue
Shoreham-By-Sea
West Sussex BN43 5PR
t: 01273 467297 mob: 07971 375739
e: rex@rjapbc.co.uk web: www.rjapbc.co.uk

Chartered Institute of Architectural Technologists

PROJECT: 56 ParkAvenue, Shoreham-By-Sea			
DRAWING TITLE: Existing Floor Plans & Elevations			
CLIENT: Mrt & Mrs J. de Waal	DWG NO: 24963-01	REVISION:	
SCALE: 1:50	DATE: 21.02.24	DRAWN: rex	