

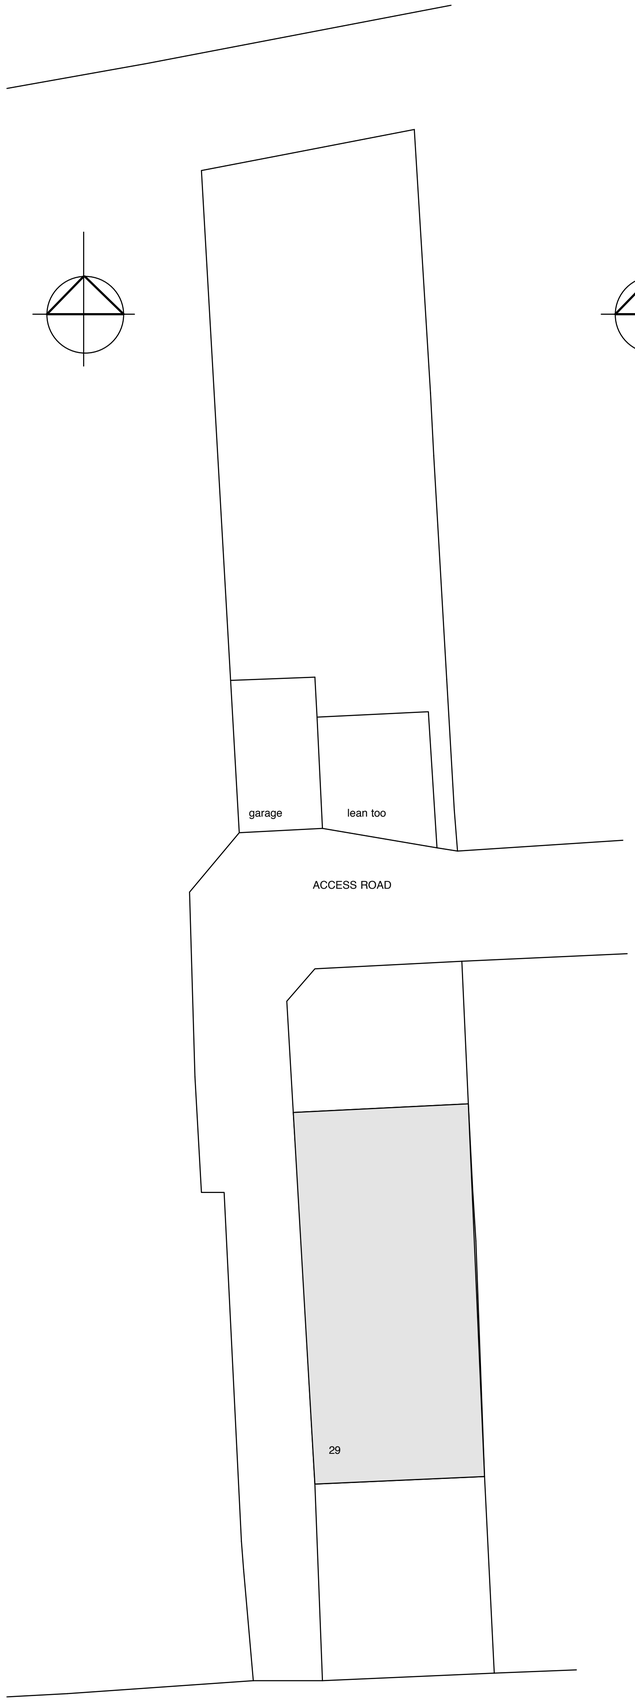



EXISTING GROUND FLOOR

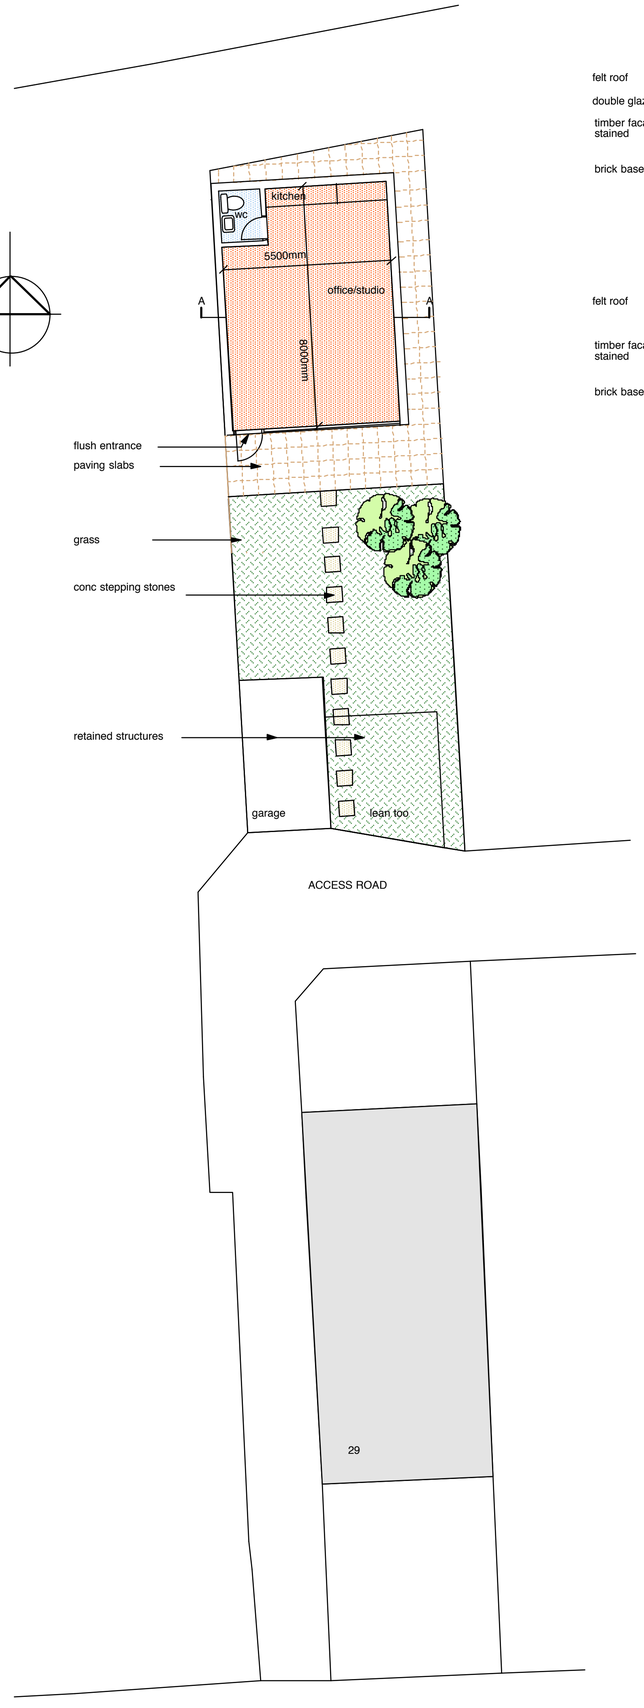


PROPOSED GROUND FLOOR

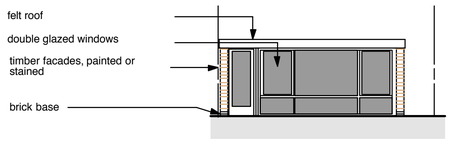


FRONT ELEVATION south facing

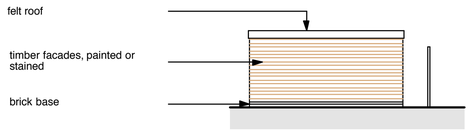


REAR ELEVATION north facing

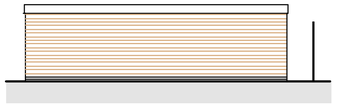


SIDE ELEVATION east facing

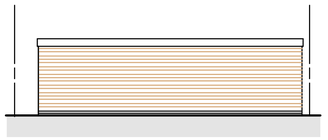

SIDE ELEVATION west facing

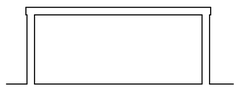

SECTION A- A

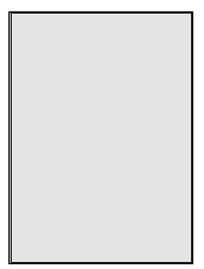

ROOF PLAN

0 1 2 3 4 5 6 7 8 9 10M


SCALE BAR
A1 DRAWING SIZE



SITE PLAN scale 1:1250

0 20 40 60 80 100 120M

A1 Drawing

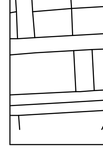

BLOCK PLAN scale 1:500

0 5 10 15 20 25M

A1 Drawing

Do not scale from these drawings. The contractor is to check all dimensions, levels and conditions on site and advise of any discrepancies prior to the commencement of any work on site. All work is to be carried out in strict accordance with the relevant, current British Standards and codes of practice. Materials and components are to be fixed in strict accordance with the manufacturers instructions and recommendations and relevant body
This drawing is for planning/building control purposes only.
All relevant clauses of the **N**ational **B**uilding **S**pecifcation to apply to all works.
Data Protection Act - no project drawings or client details will be issued by us to anyone other than the client, unless given written instruction by the client for distribution.
Party Wall Details - to be dealt with by a Part Wall Surveyor to be appointed by Client.
Contractor to comply with all Health and Safety Issues and to employ competent personnel.
Client to employ a Principal Designer in accordance with the latest CDM regulations and to ensure all permissions are in place prior to commencement of the works

AMENDMENTS

29 THE GARDENS SOUTHWICK BN42 4AP

Client
J Vallom & D Smith

Description
PROPOSED GARDEN OFFICE

rsp architects ltd
Architects, Planning & Development Consultants, Project Management.

Date	Scale	Job No.	Drawing No.	Revision
April 2021	**1:1250, 1:500 1:100**	**2123**	**01**	

1 Westbourne Grove, Westbourne Gardens, Hove, East Sussex.T: (01273) 727366 E:rob@rsparchitects.co.uk

Do not scale from drawing
This drawing is copyright