


Rev:	Date:	Description
A	26.04.21	North point adjusted slightly.
B	26.05.21	Driveway & dropped kerb omitted
C	17.06.21	Window added to Bed 2: Bed nos added

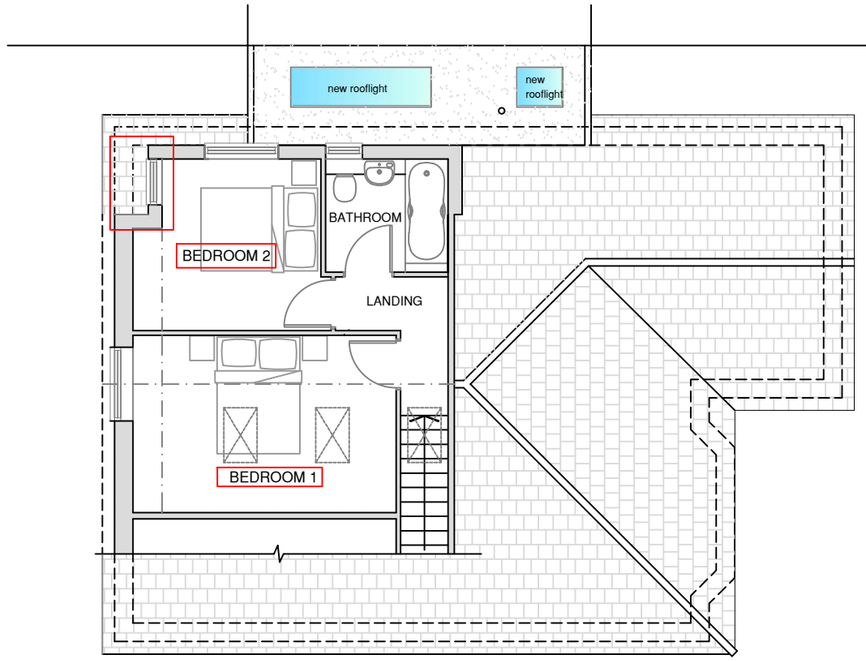

PROPOSED FIRST FLOOR PLAN

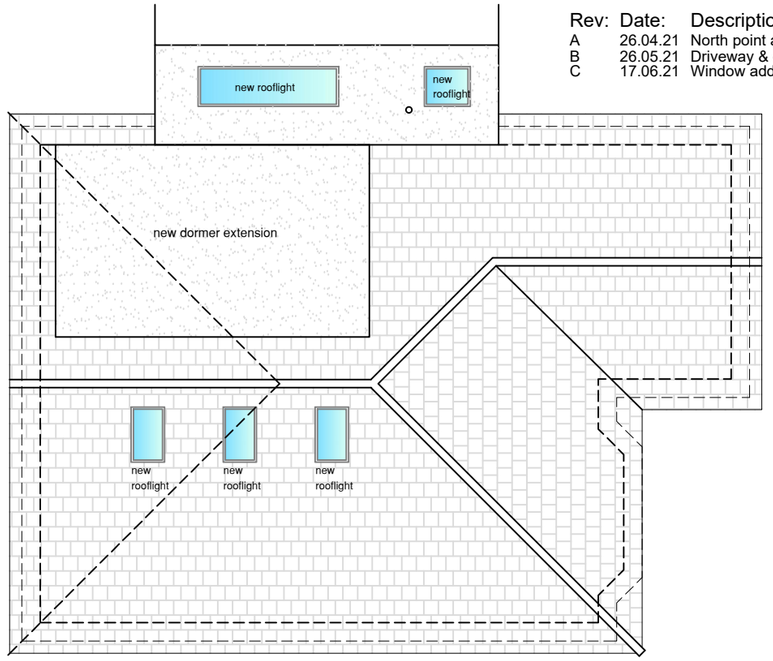

PROPOSED ROOF PLAN

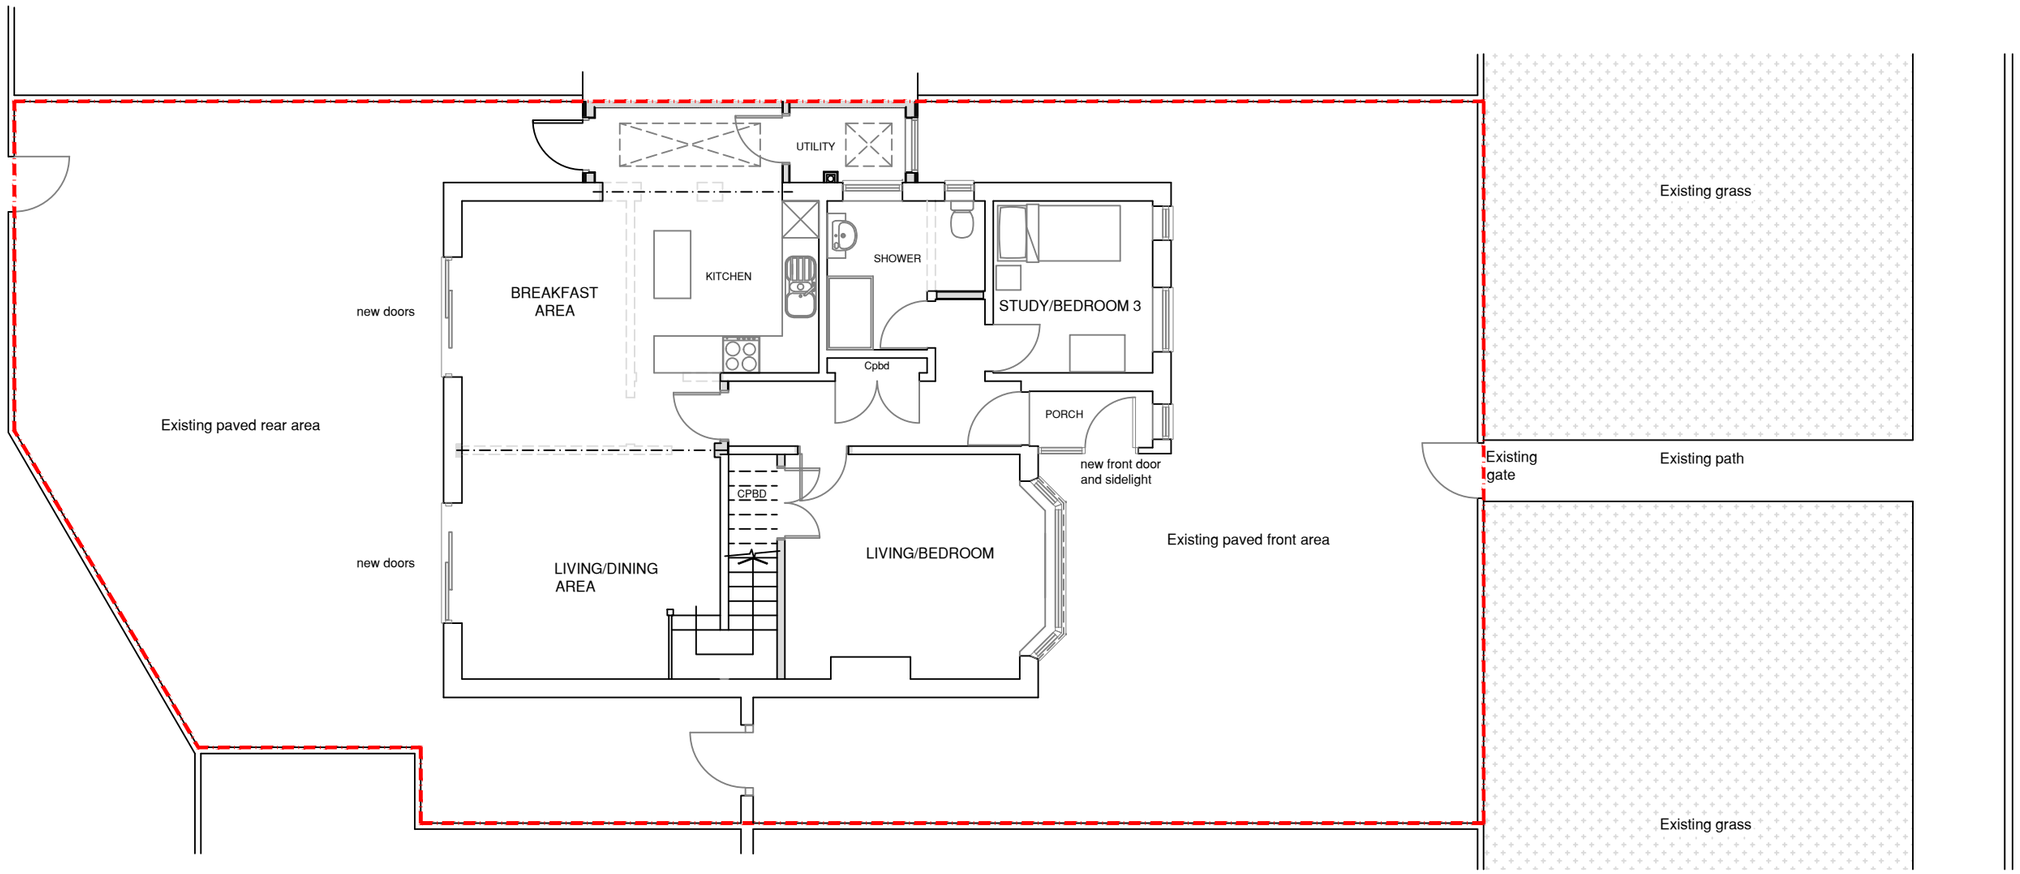

PROPOSED GROUND FLOOR PLAN

1:100 @ A3
Scale in Metres

0 1 2 3 4 5 10

Project: 179 Brighton Road, Lancing Proposed Loft Extension and Internal Alterations		Drawing: PROPOSED PLANS	Job No: 21-03-JH Dwg No: P-103
Scale: 1:100@A3	Date: APRIL 2021	Client: MS J HUNTER	Revision: C