
GENERAL NOTES
Drawing to be read in conjunction with all information by architects, structural engineers & services consultants. The contractor is not to scale from this drawing. All written dimensions to be checked on site before work commences. Discrepancies, where identified, must be reported to the architect immediately. This drawing is the property of Vesta Architects Ltd and must not be reproduced or disclosed to any unauthorised person either wholly or in part without written consent.

Scale Bar 1:50
0 1m 2m 3m 4m 5m

Scale Bar 1:100
0 2m 4m 6m 8m 10m

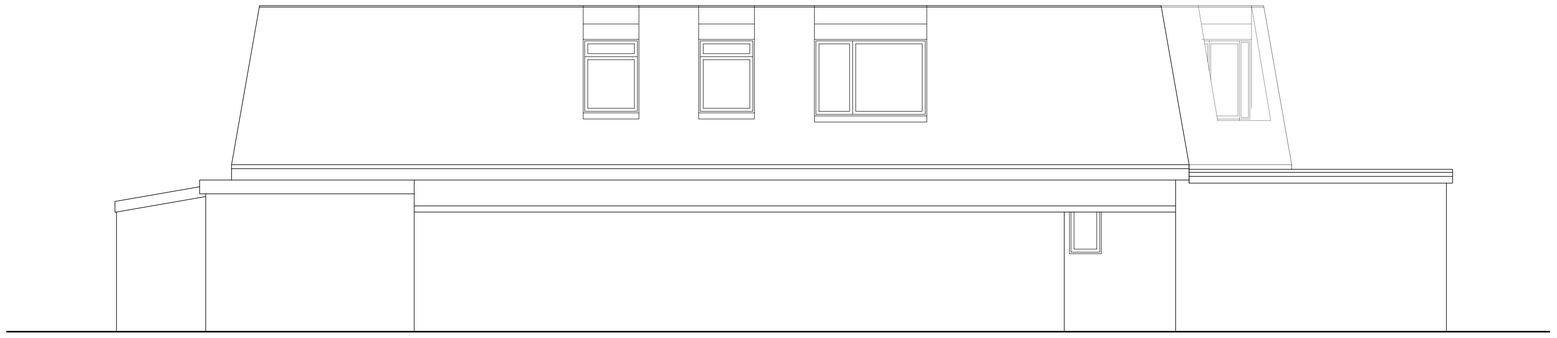

FRONT ELEVATION (SOUTH)



REAR ELEVATION (NORTH)

Rev.	Description	Date	Drwn	Chkd
-	First issue	25.03.22	CR	MB

VESTA ARCHITECTS

The Oast House, Stapeley Manor Farm, Odiham, Hampshire, RG29 1JE
+44 (0)1256 862850 | info@vesta-architects.co.uk

www.vesta-architects.co.uk

PLANNING

Client
MR & MRS JAMES LO

Project
6 KINGSTON BAY ROAD
SHOREHAM-BY-SEA, BN43 5HP

Drawing
EXISTING NORTH & SOUTH ELEVATIONS

Date	Scale	Drawn
MAR 2022	1:50 @ A1	CR

Drawing No.	Rev.
22-4890-P-03	