Location Plan

Site Address: **24, Glynde Avenue, Goring, Worthing, BN12 5BH**

PlanningPortal

Date Produced: **16-Apr-2024**

Scale: **1:1250 @A4**

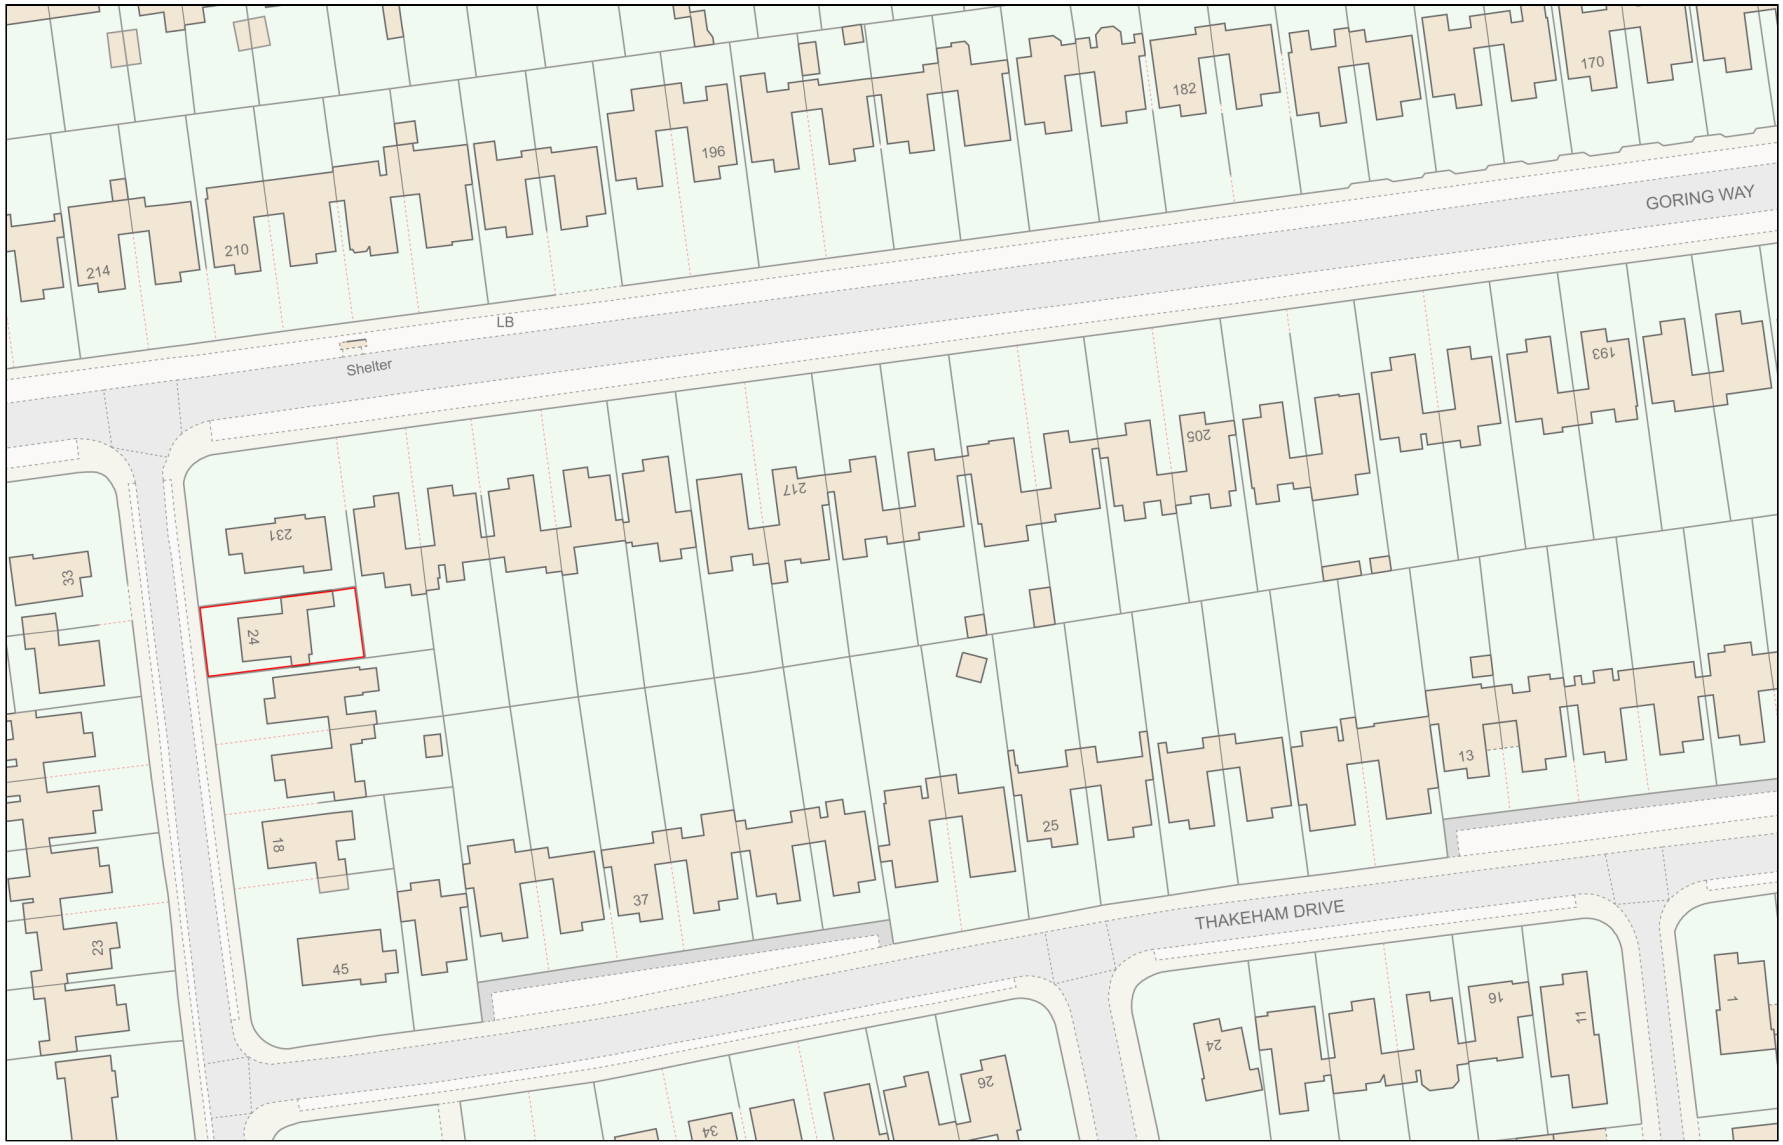

Planning Portal Reference: **PP-12827458v1**

Powered By TerraQuest

© Crown copyright and database rights 2024 OS 100042766