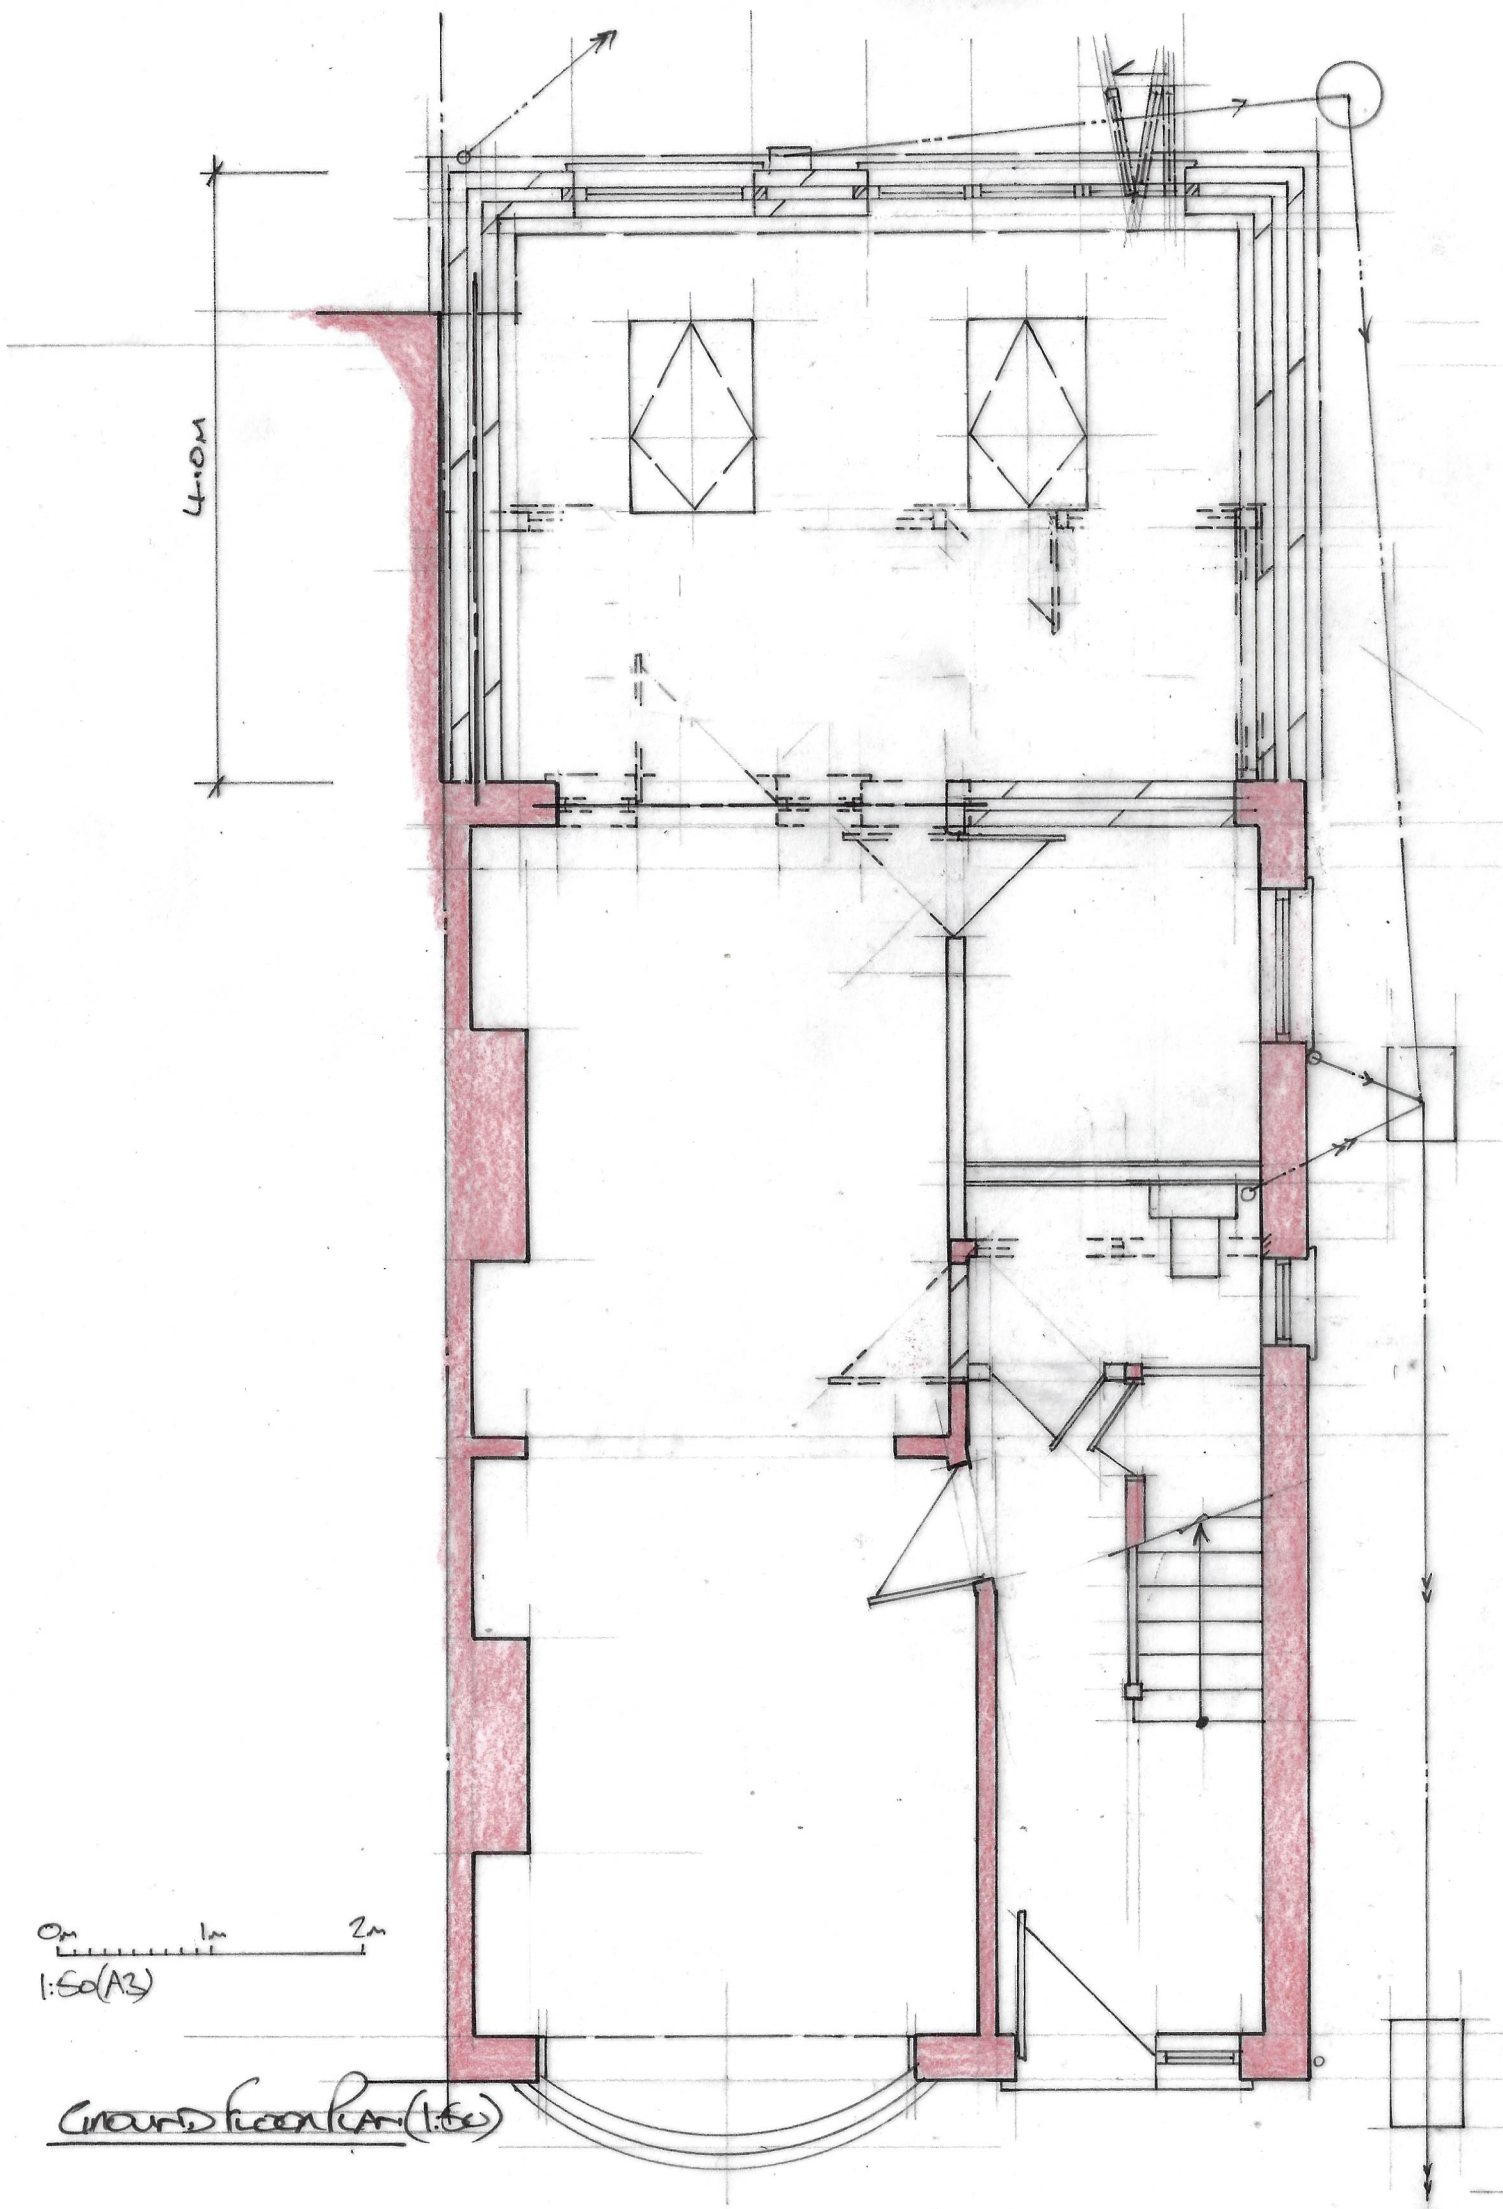

GROUND FLOOR PLAN (1:50)



REAR ELEVATION (1:100)

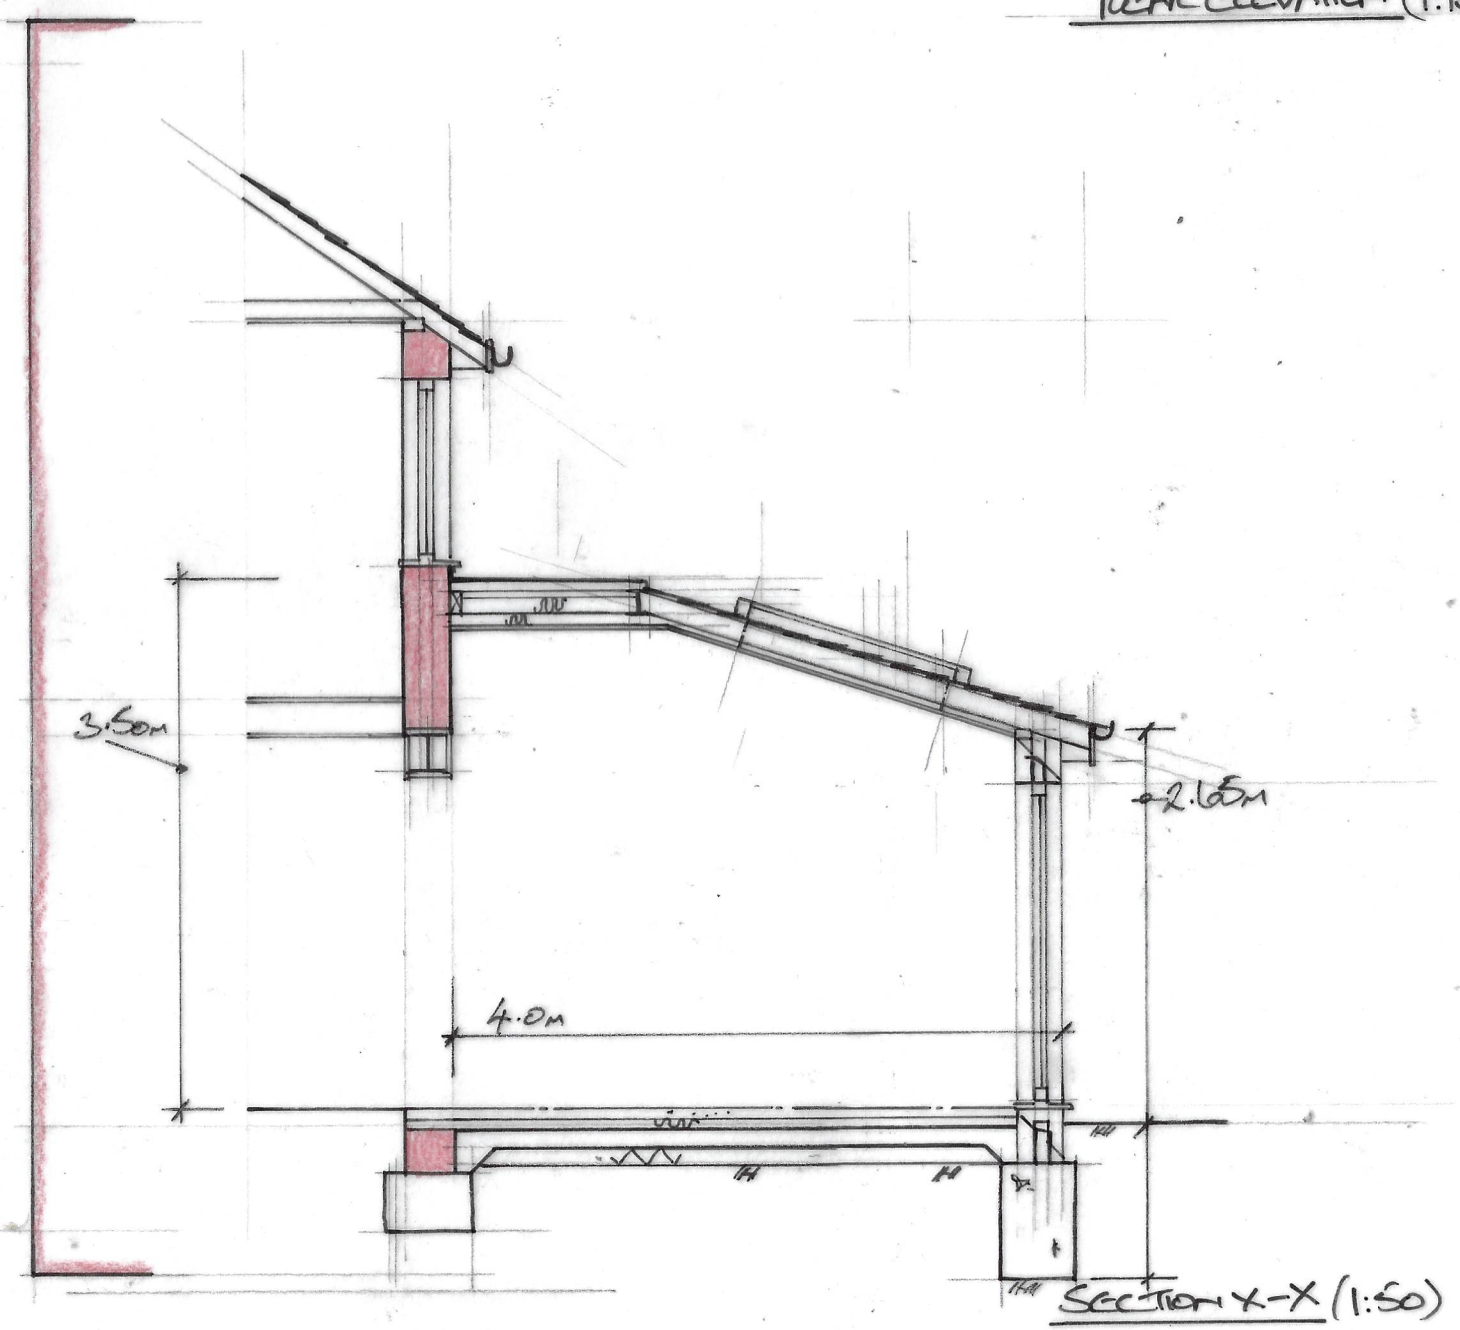

SECTION X-X (1:50)

38 FRANKLIN ROAD, STONEHAM PROPOSED EXTENSION 1:50 38FR/01