



Site Plan

1:500

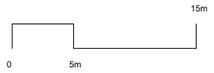

Visual Scale 1:500 @A3

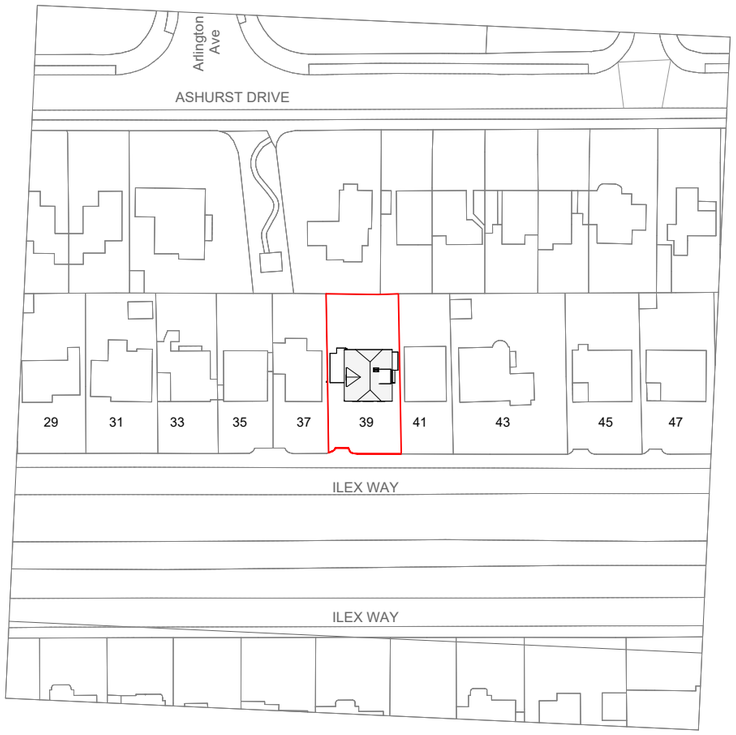



Location Plan

1:1250



Visual Scale 1:1250 @A3

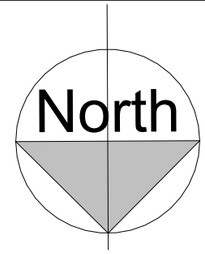

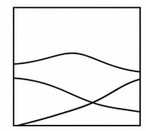

DOWNLAND
STUDIO
ARCHITECTURAL DESIGN & PLANNING

W: www.downlandstudio.uk
E: info@downlandstudio.uk
T: 07817 551 851

Project:

39 Ilex Way, Goring, BN12 4UY

Drawing:

A101.1 - Location & Site Plan

Scale:

As Described on A3 Paper

Drawing Ref:

IW_01.1_Location_and_Site_Plan_REV2

Status:

Planning

Drawn By:	Date:	Revision:
DH	SEP 2026	2

Do not scale to, check all dimensions on site.

This drawing is subject to copyright laws and must not be used or copied without Downland Studio's Consent.