0 Visual Scale 1:100 @A3 5 m




North Elevation - PROPOSED

1:100




South Elevation - PROPOSED

1:100

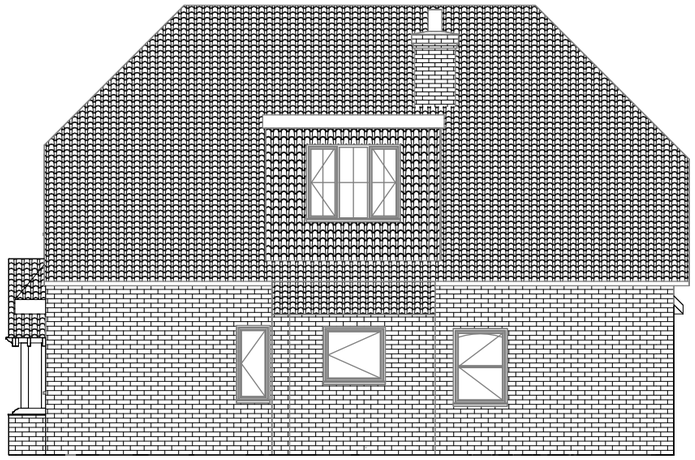

West Elevation - PROPOSED

1:100

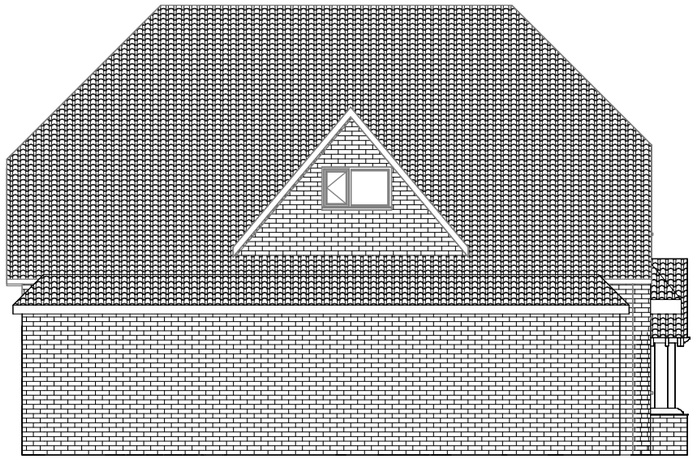

East Elevation - PROPOSED

1:100

DOWNLAND
STUDIO
ARCHITECTURAL DESIGN & PLANNING

W: www.downlandstudio.uk
E: info@downlandstudio.uk
T: 07817 551 851

Project:

39 Ilex Way, Goring, BN12 4UY

Drawing:

A105.3 - Proposed Elevations

Scale:

As Described on A3 Paper

Drawing Ref:

IW_05.3_Proposed_Elevations_REV4

Status:

Planning

Drawn By:	Date:	Revision:
DH	SEP 2026	4

Do not scale to, check all dimensions on site.

This drawing is subject to copyright laws and must not be used or copied without Downland Studio's Consent.