AMENDMENT

ADUR & WORTHING PLANNING SERVICES
PLAN 0439/16
DATE 4/4/16

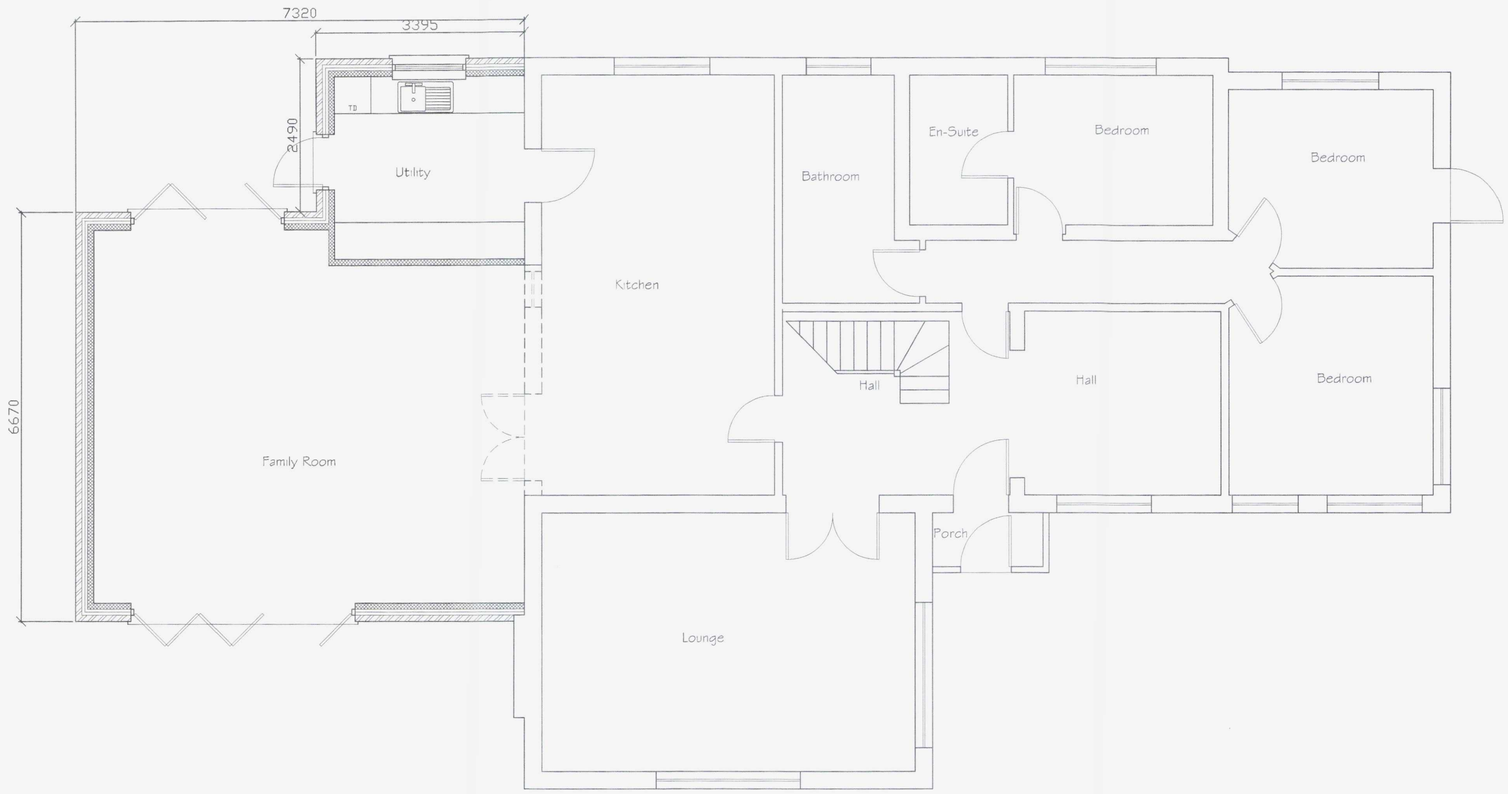

Proposed Ground Floor Plan

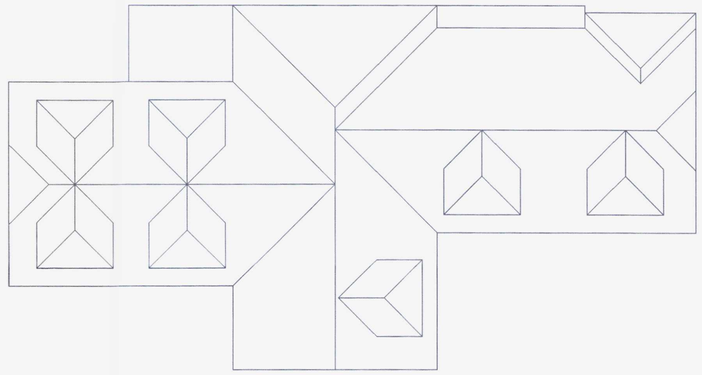

Proposed Roof Plan

0 0.5 1 2 3 4 5 6 7 8 9 10

SCALE 1:50

Proposed first floor rear windows to have obscure glass and fixed shut up to 1700mm above floor level

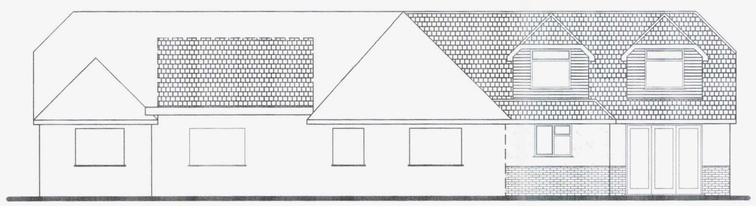

Proposed North Elevation

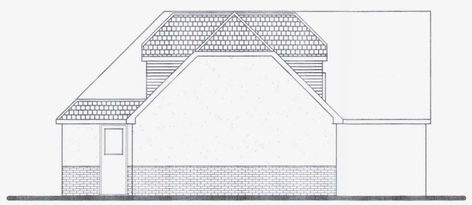

Proposed West Elevation

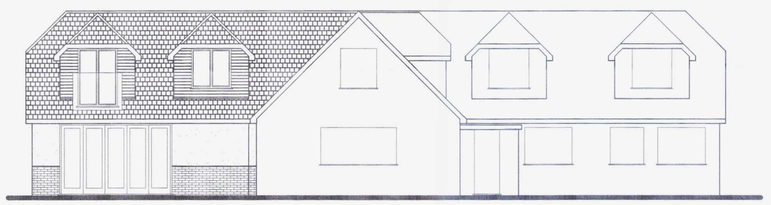

Proposed South Elevation

0 0.5 1 2 3 4 5 6 7 8 9 10

SCALE 1:100

Tony Rogers
Building Consultants
Address: 40 Dawn Crescent, Upper Beeding
West Sussex, BN44 3WH
Telephone: 01903 815225 Fax: 01903 815225

Rev:	Date:	Revision Description:
A	April 2016	Copy of first floor rear window increased

Client: Mr & Mrs Simpson

Address: 124 Upper Shoreham Rd
Shoreham
West Sussex
BN43 6TD

Project: Proposed two storey side extension

Scale: 1:50 1:100
Paper Size A1

Date: March 2016

Drawing No: 12/747/03

Drawn By: AWR Revision: A