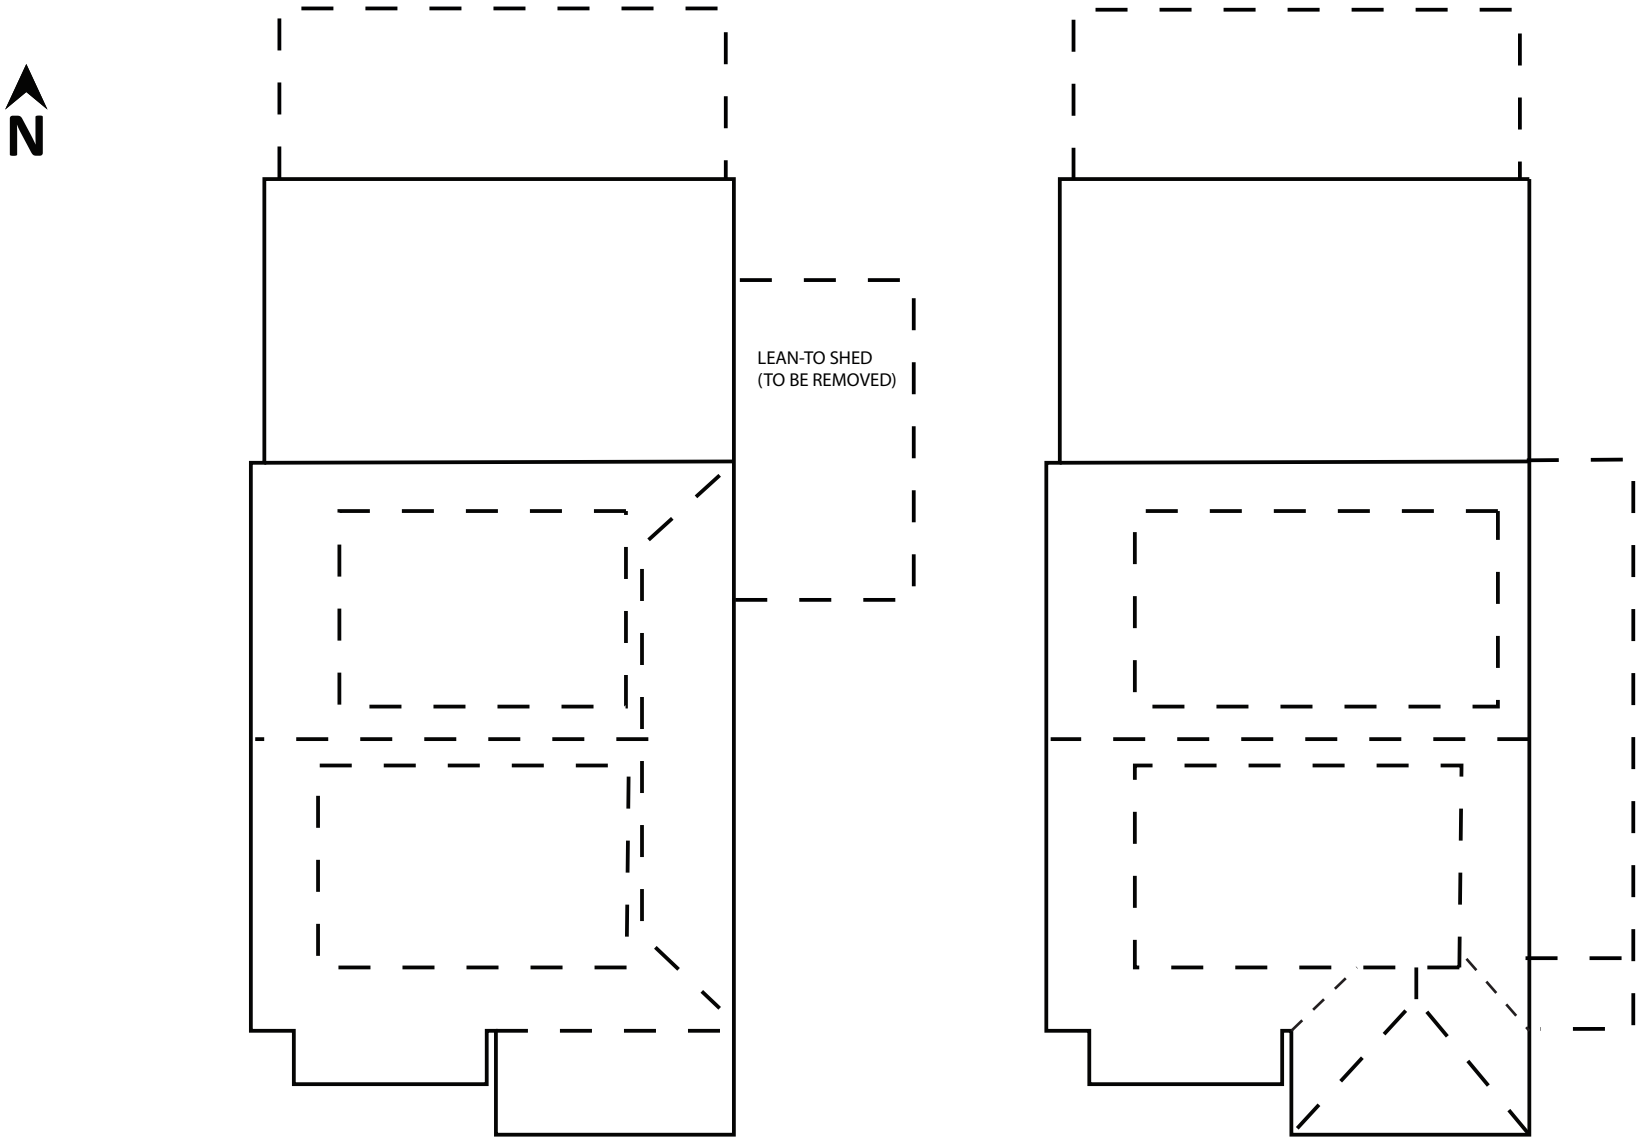

EXISTING ROOF PLAN. SCALE 1:100

PROPOSED ROOF PLAN. SCALE 1:100

1m 2m 3m 4m 5m 6m 7m 8m 9m 10m

1:100 Scale Bar

© copyright

ED63 ELEMENTAL DESIGN

elementaldesign63@gmail.com
07799 402 870
07754 093 904

19 BOUNDARY ROAD, LANCING				**Drawing Title: ROOF PLANS.**		
ROOF PLAN	**SCALE**	**1:100**	**A4**	Drawing No.-**19BR.RP**	Rev: 1	**Drawn by - A.Ramus** **Date: 02-03-2020**