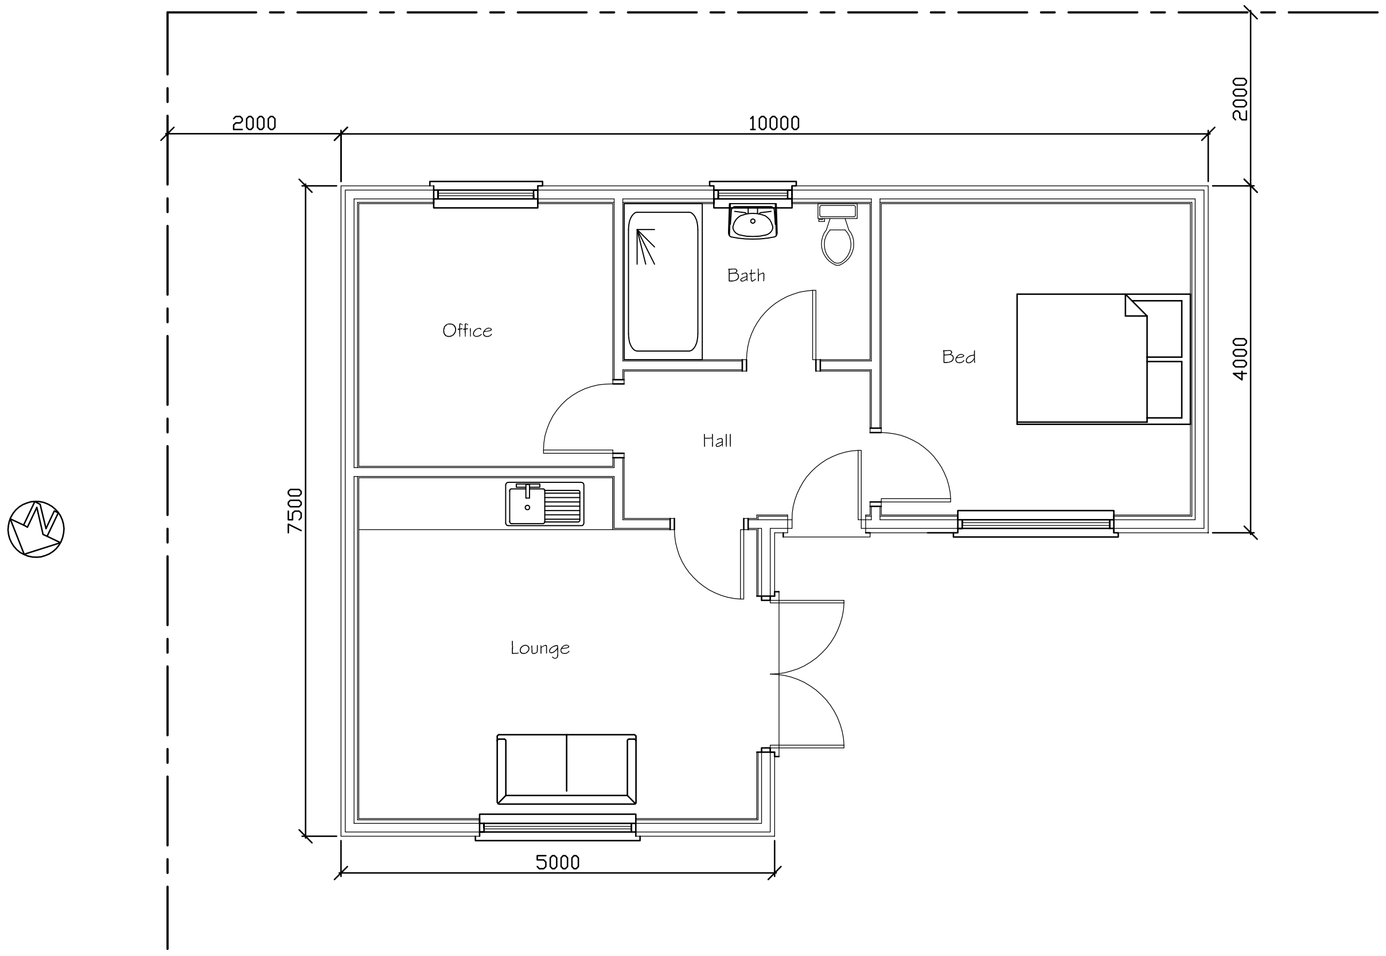

Proposed Floor Plan



Proposed Roof Plan



SCALE 1:50

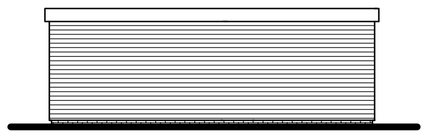

Proposed Side (East) Elevation

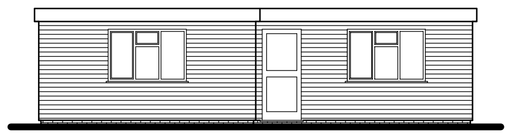

Proposed Front (North) Elevation

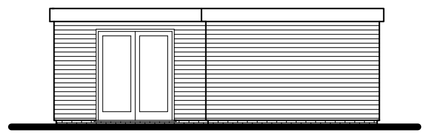

Proposed Side (West) Elevation

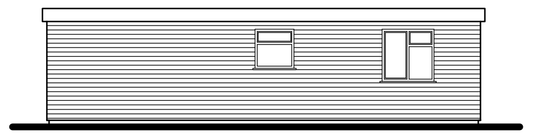

Proposed Rear (South) Elevation



SCALE 1:100

Tony Rogers
Building Consultants
Address: 40 Dawn Crescent, Upper Beeding
West Sussex, BN44 3WH
Telephone: 01903 815225 Fax: 01903 815225

Rev.	Date:	Revision Description:
A	March 2026	Cooker removed

Client: Mr & Mrs G Lamley

Address: 31 Marshall Avenue
Worthing
West Sussex
BN14 0ES

Project: Proposed detached annexe for a family member

Scale: 1:50 1:100
Paper Size A1

Date: July 2025

Drawing No: 16/1177/02

Drawn By: AWR

Revision: A