Capelia House, West Parade, Worthing

Location Plan 1:1250

T.P. OFFICE COPY

BOROUGH OF WORTHING
DEPOSITED 20/7/07
TP REF NO AW/0470/07

WORTHING BOROUGH COUNCIL
14 SEP 2007
CONSENT GRANTED
SUBJECT TO CONDITIONS

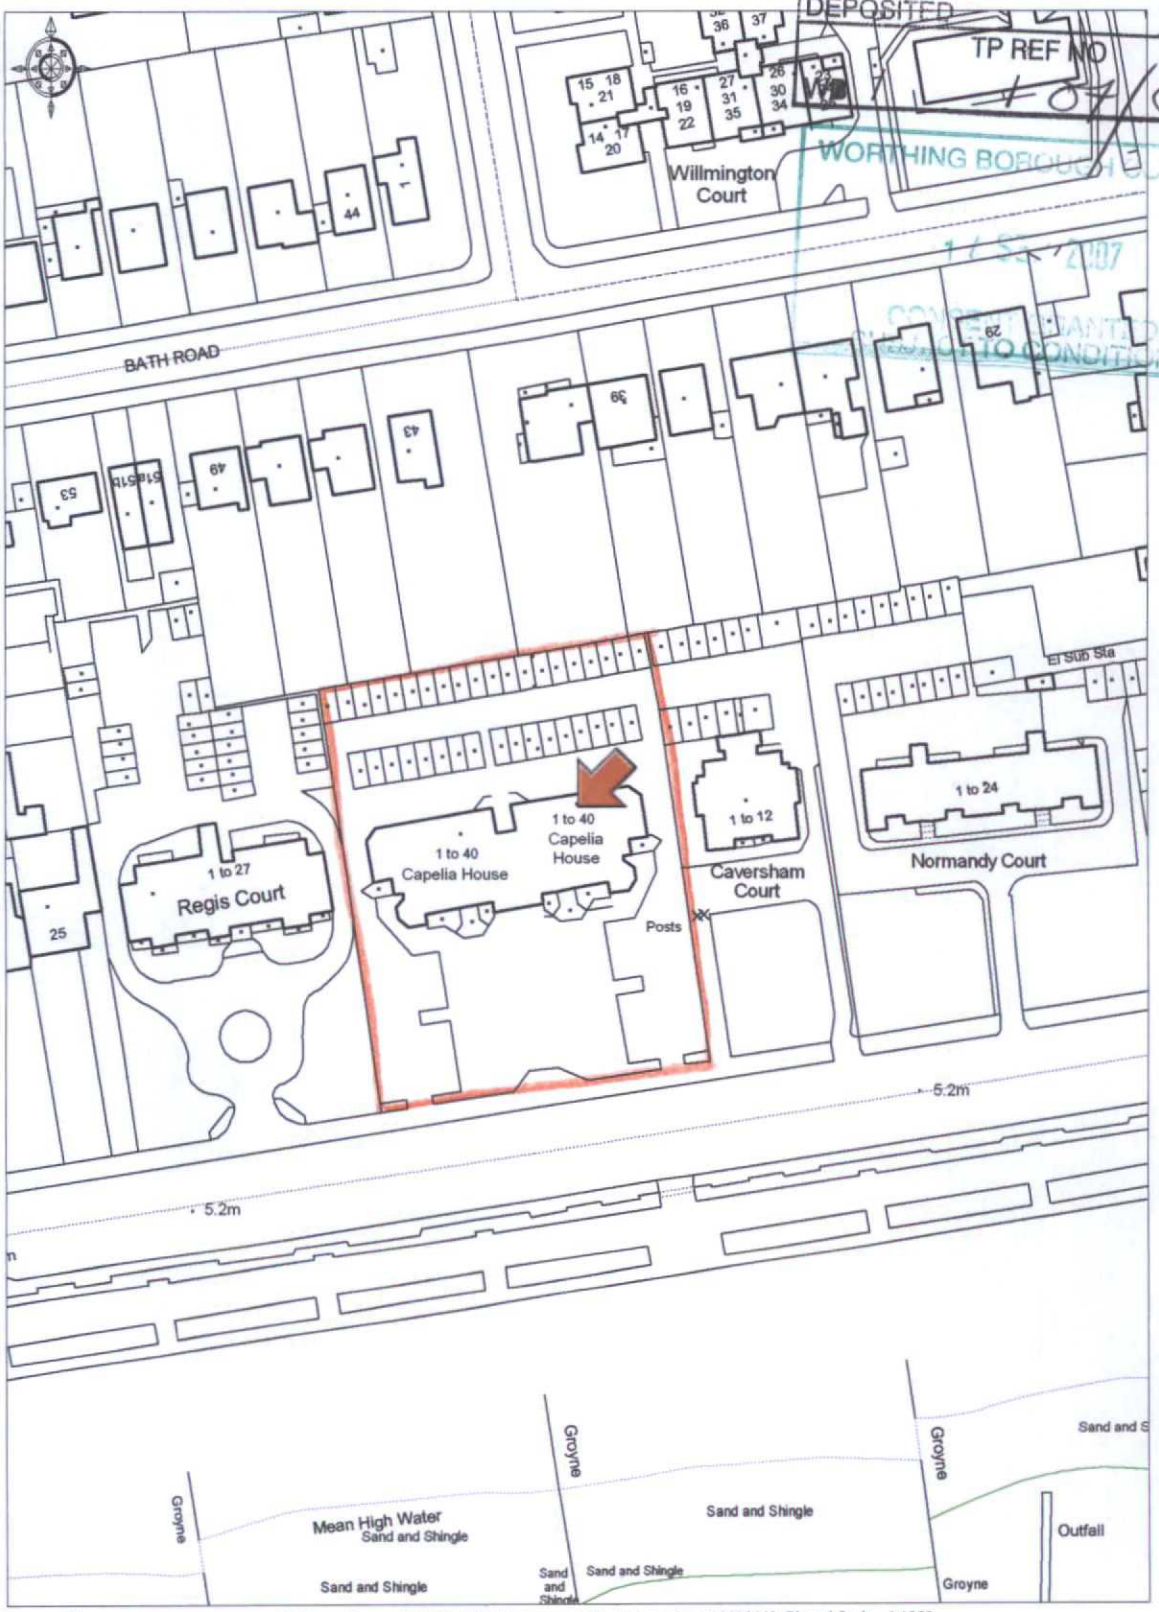

Ordnance Survey
© Crown Copyright 2007. All rights reserved. Licence number 100020449. Plotted Scale - 1:1250