T.P. OFFICE COPY

BOROUGH OF WORTHING
DEPOSITED 20/7/07
TP REF NO
WB / 07/0770/FUL

WORTHING BOROUGH COUNCIL
1 / SEP 2007
CONSENT GRANTED
SUBJECT TO CONDITIONS

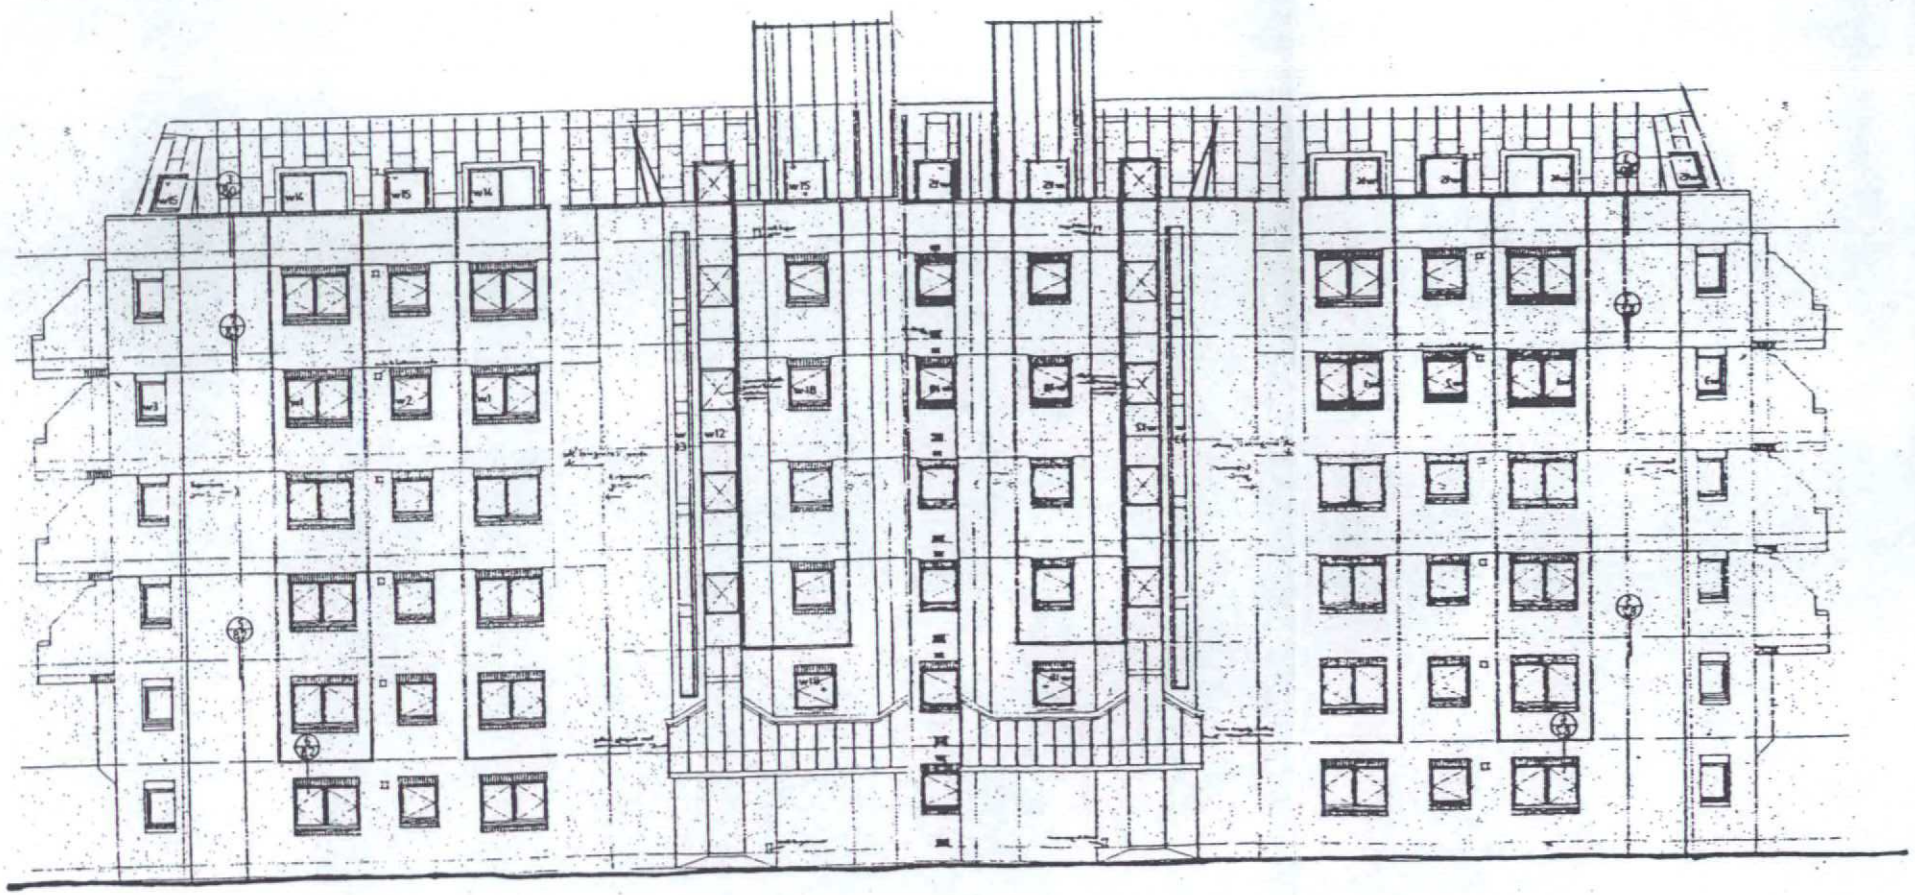

Rear Elevation

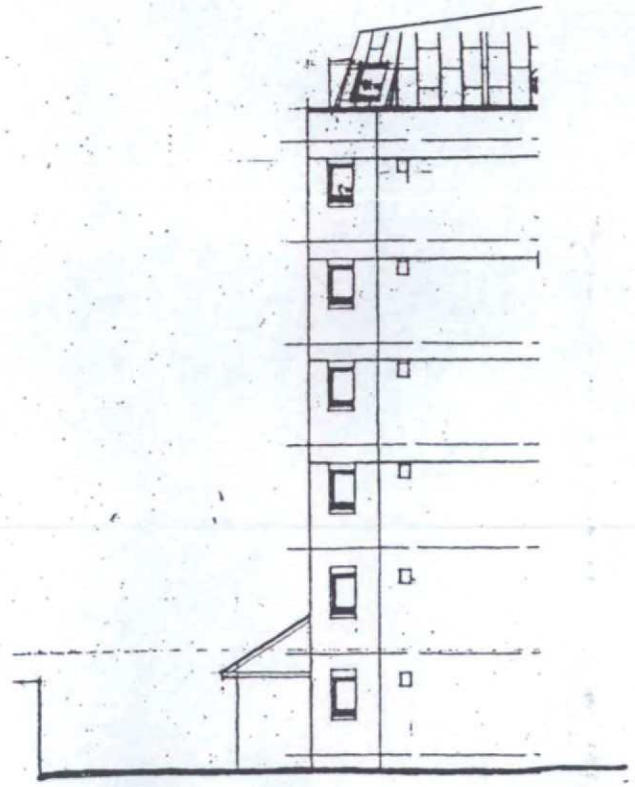

Part West Elevation

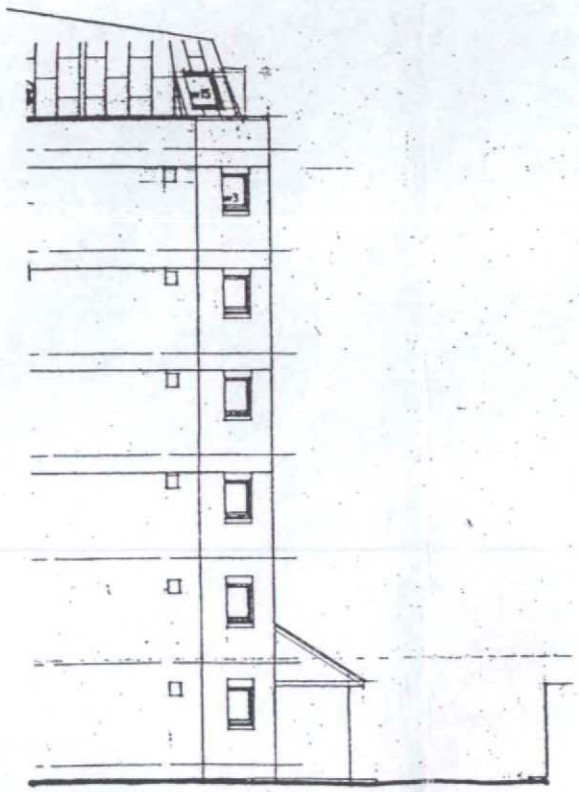

Part East Elevation

Capelia House, West Parade, Worthing.

Elevations — Existing

Peter Overill Associates
Chartered Building Surveyors
RICS
49 High Street
Crawley
West Sussex
RH10 1BQ
[redacted]

SCALE	1:200	DRG. NO.	REV
DATE	June '07	8340 / 1	
DRAWN	Nat		