Top Copy

WB/07/07700

WORTHING BOROUGH COUNCIL
14 SEP 2007
CONSENT GRANTED
SUBJECT TO CONDITIONS

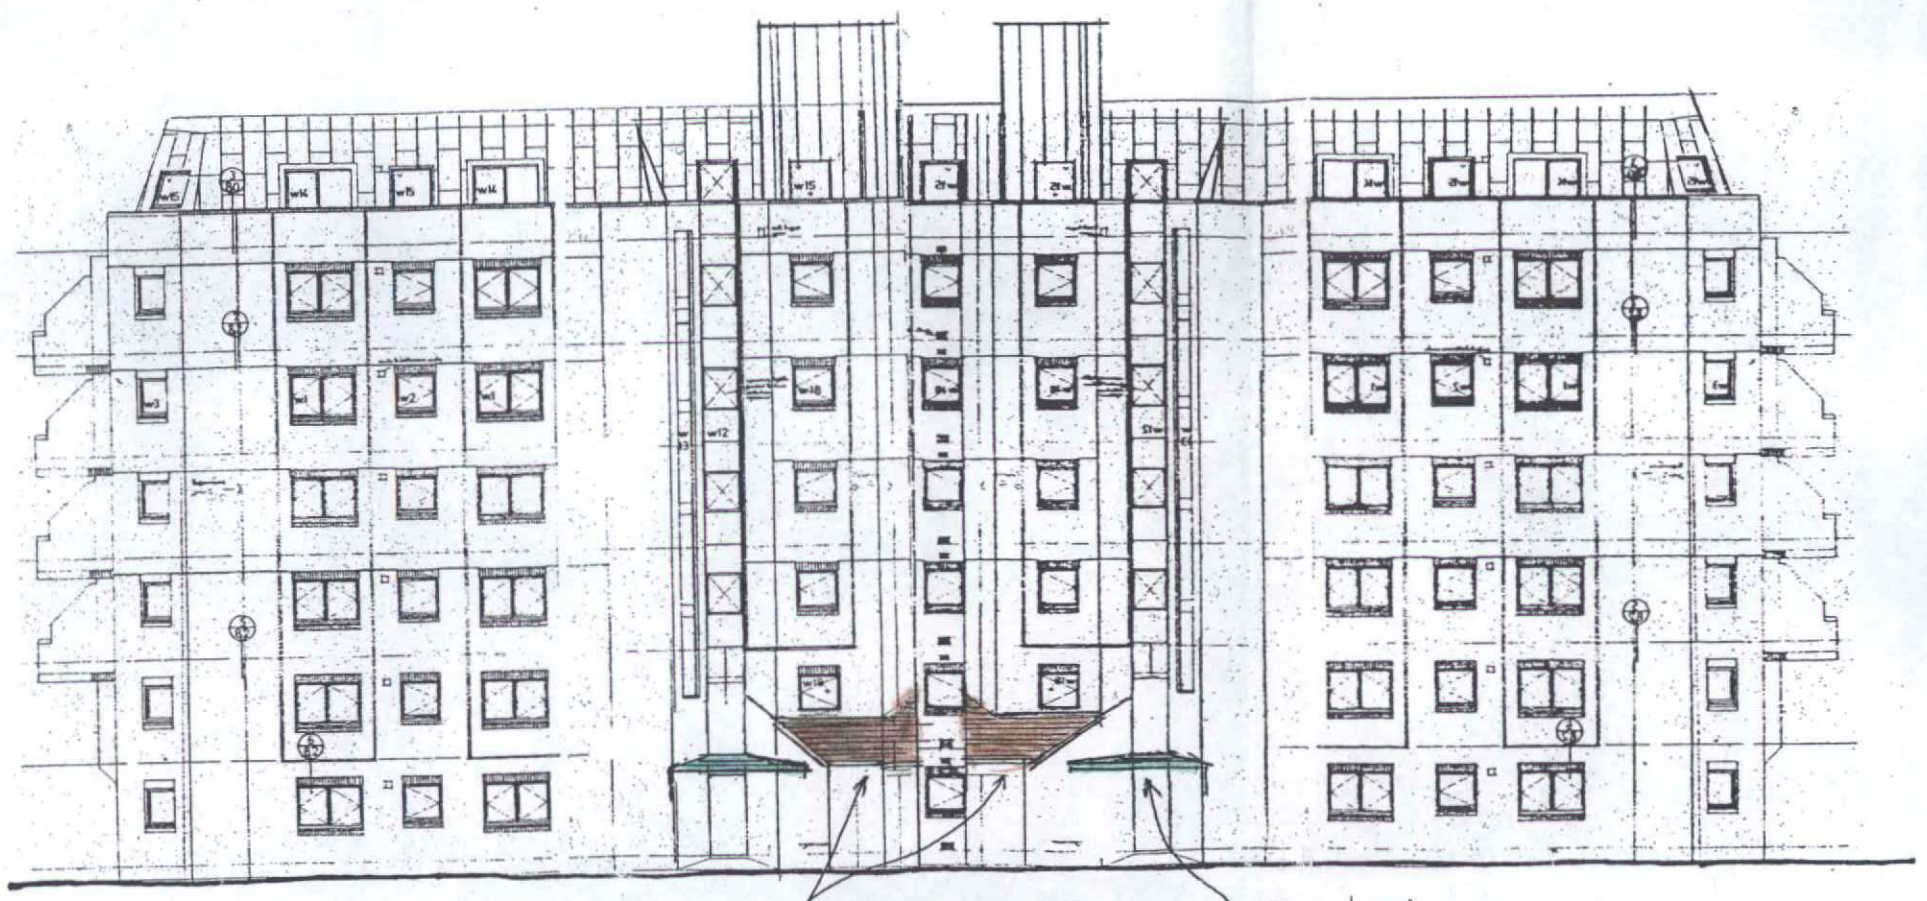

Rear Elevation

area of new tiled roofing

new glazed canopy above doors

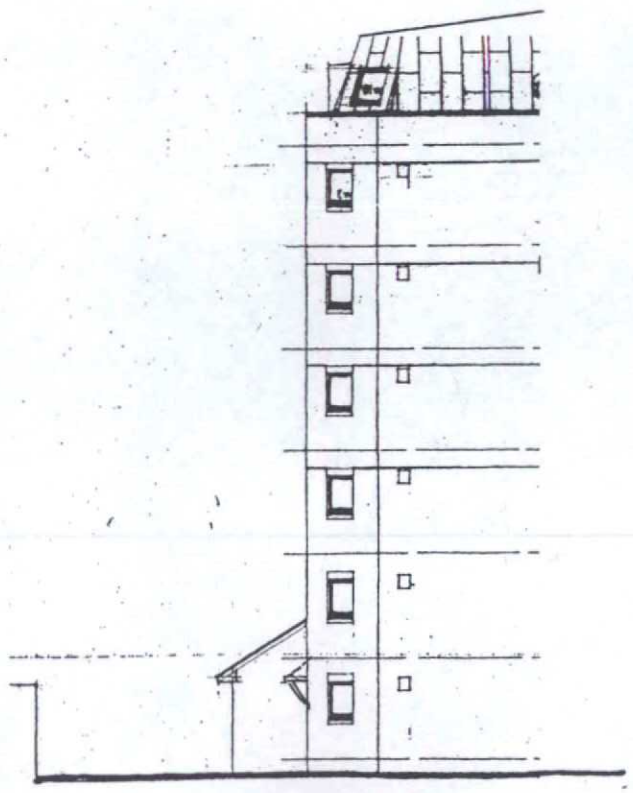

Part West Elevation

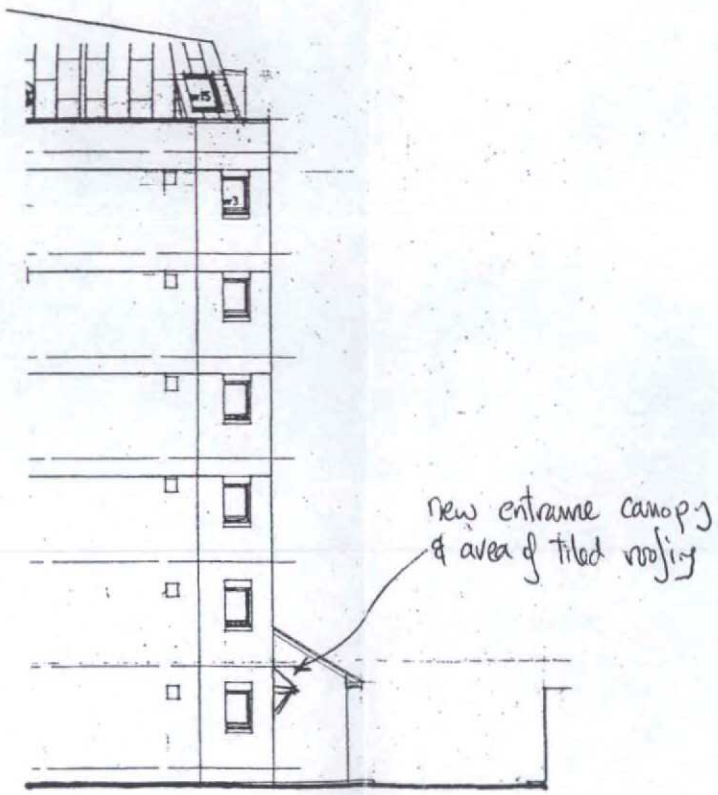

new entrance canopy & area of tiled roofing

Part East Elevation

Rev 'A' 16/7/07 Canopies adjusted in size

Capelia House, West Parade, Worthing.

Elevations — Proposed

RICS
Peter Overill Associates
Chartered Building Surveyors
49 High Street
Crawley
West Sussex
RH10 1BQ
[redacted]

SCALE	1:200	DRG. NO.	REV
DATE	June '07	8340 / 2	A
DRAWN	Nat		