T.P. OFFICE COPY

BOROUGH OF WORTHING
DEPOSITED 20/7/07
TP REF NO
WB/07/0770/FUL

WORTHING BOROUGH COUNCIL
14 SEP 2007
CONSENT GRANTED
SUBJECT TO CONDITIONS

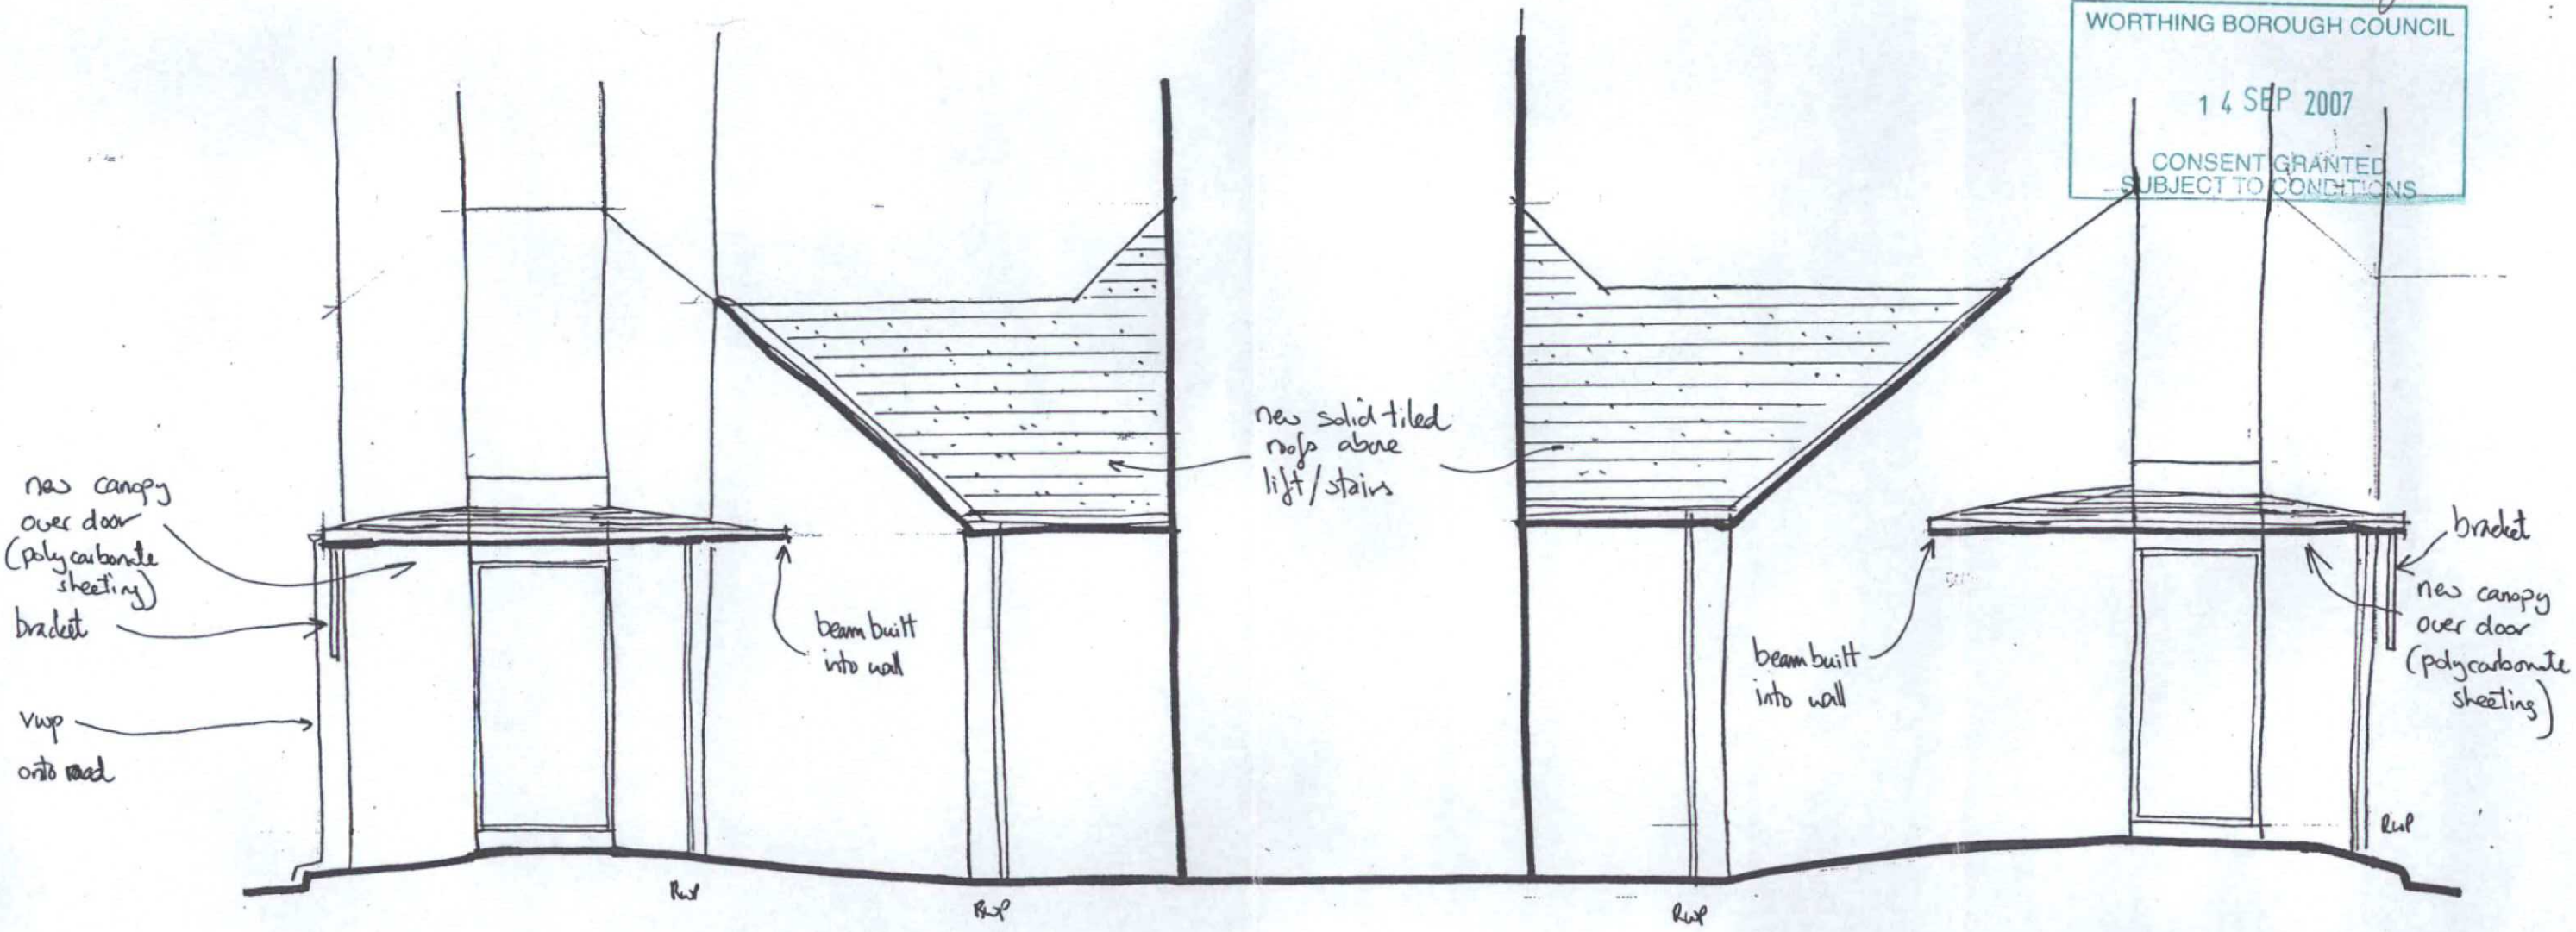


Proposed Elevation (part)

Capelia House, West Parade, Worthing.

Canopy/Roof Details

Peter Overill Associates
Chartered Building Surveyors
RICS
49 High Street
Crawley
West Sussex
RH10 1BQ
[redacted]

| | | | |
|---|---|---|---|
| SCALE | 1:50 | DRG. NO. | REV |
| DATE | June 07 | 8340/3 | |
| DRAWN | Nat | | |