© Pellings LLP 2007

SWISS GARDENS FIRST SCHOOL

N

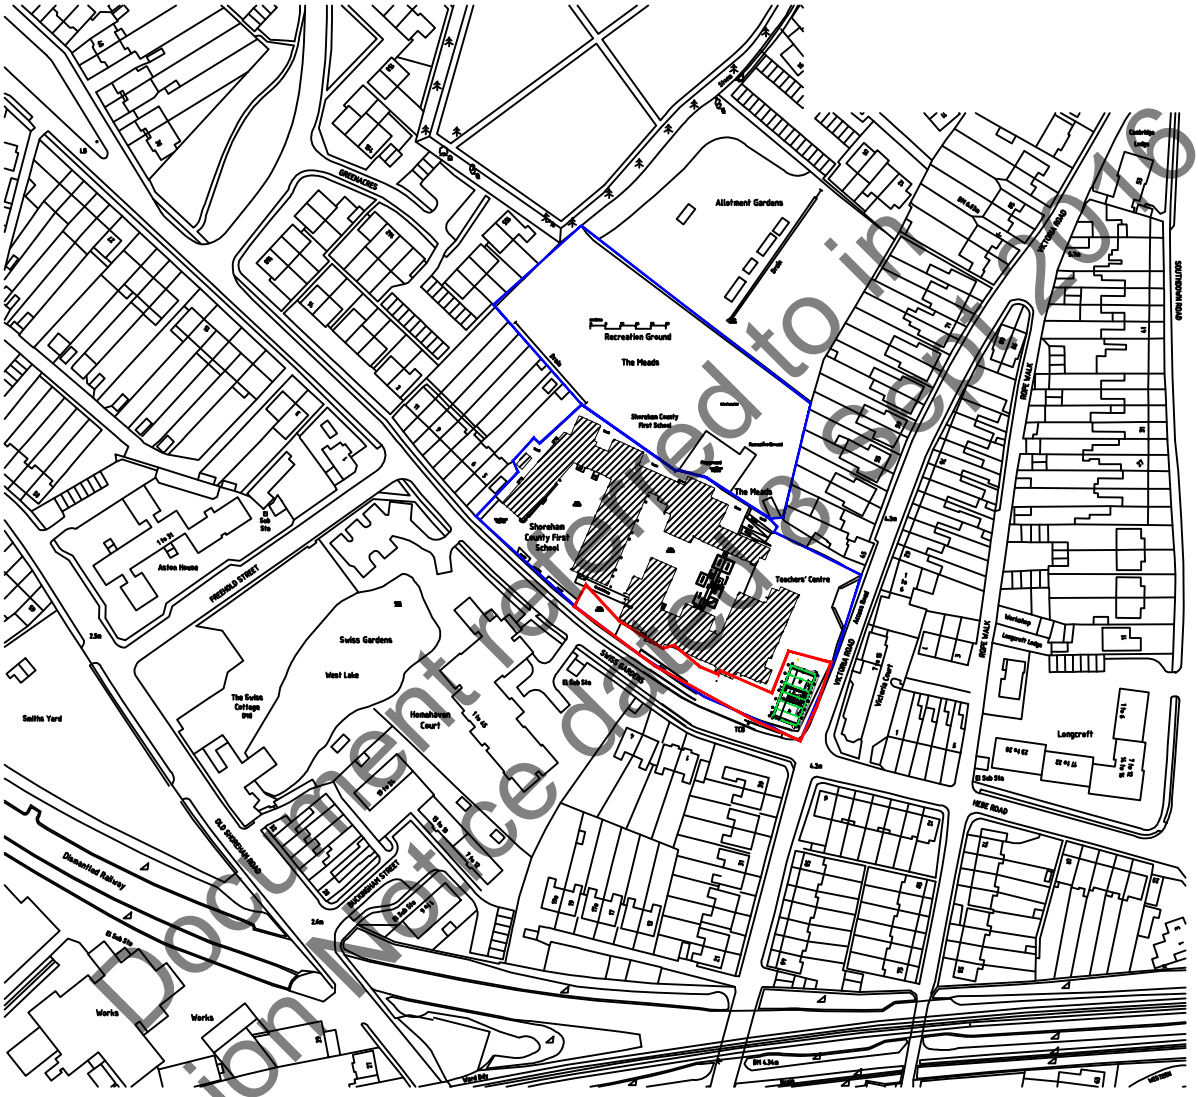

Document reported to in Decision Notice dated 6 April 2016

Pellings LLP
24 Widmore Road Bromley Kent BR1 1RY
t 020 8460 9114 f 020 8313 0019 e bromley@pellings.co.uk
www.pellings.co.uk

Architecture & Planning ■ Building Surveying ■ Project Management ■ Cost Consultancy ■ CDM Co-ordination

Pellings

CLIENT: WSCC WEST SUSSEX COUNTY COUNCIL		PROJECT: NEW MODULAR BUILDING		
TITLE: SWISS GARDENS FIRST SCHOOL	DATE: 18/06/2015	SCALE: 1:2500 @A4	DRAWN: JF	CHK:
SITE LOCATION PLAN AS PROPOSED	DRAWING No: 250|017 001 | B			