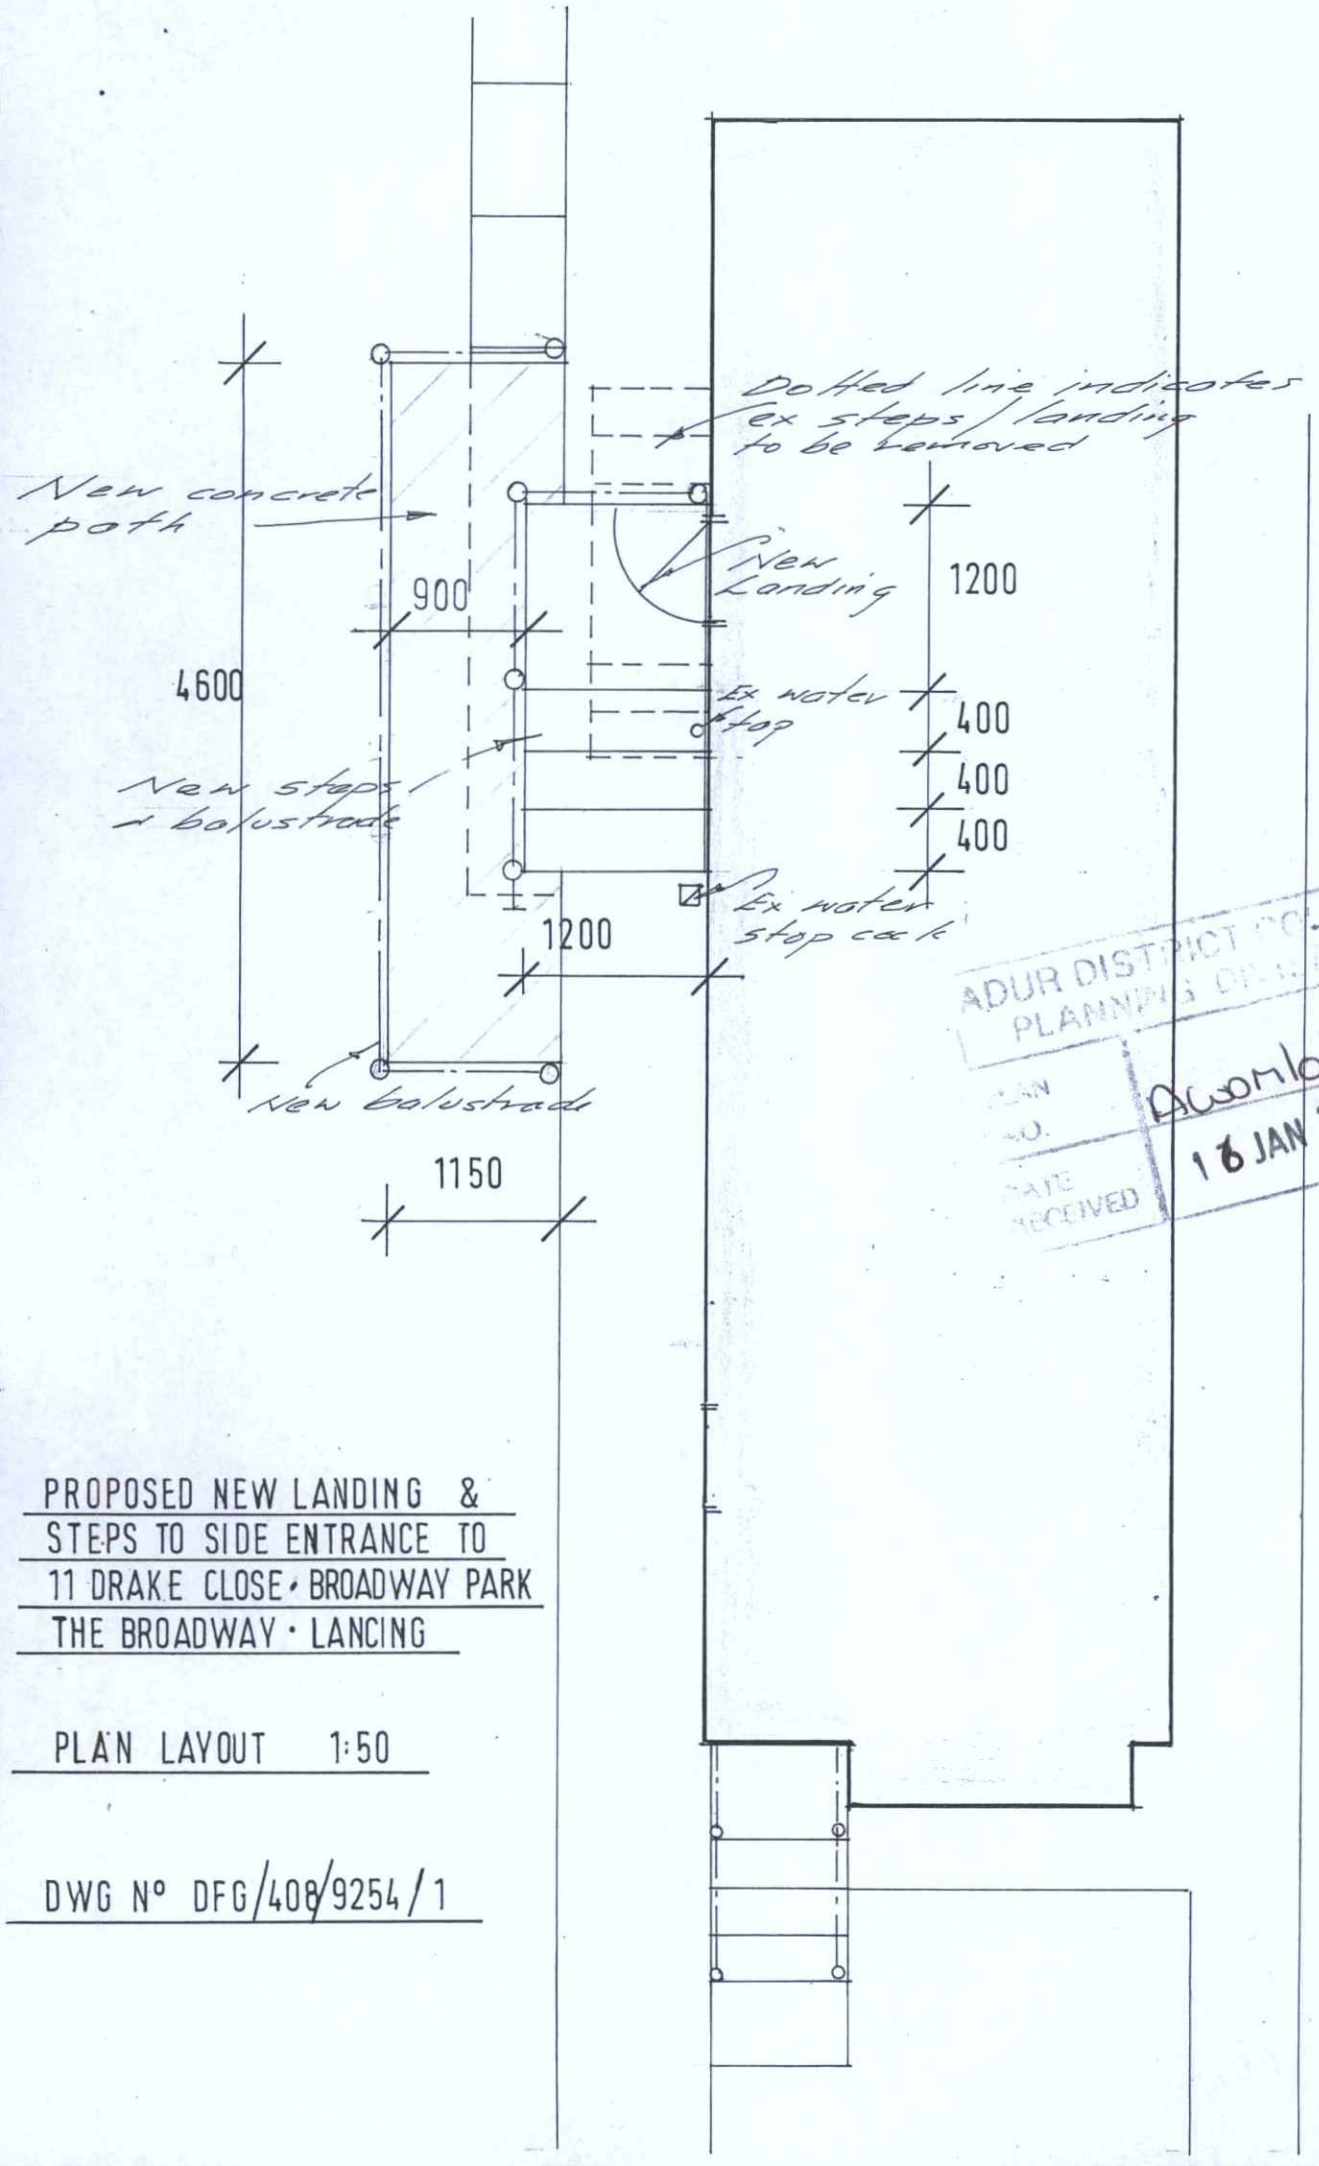

ADUR DISTRICT COUNCIL
PLANNING DIVISION
PLAN NO. AWOM/0064/12
DATE RECEIVED 16 JAN 2012

PROPOSED NEW LANDING &
STEPS TO SIDE ENTRANCE TO
11 DRAKE CLOSE · BROADWAY PARK
THE BROADWAY · LANCING

PLAN LAYOUT 1:50

DWG N° DFG/408/9254/1