
EAST ELEVATION

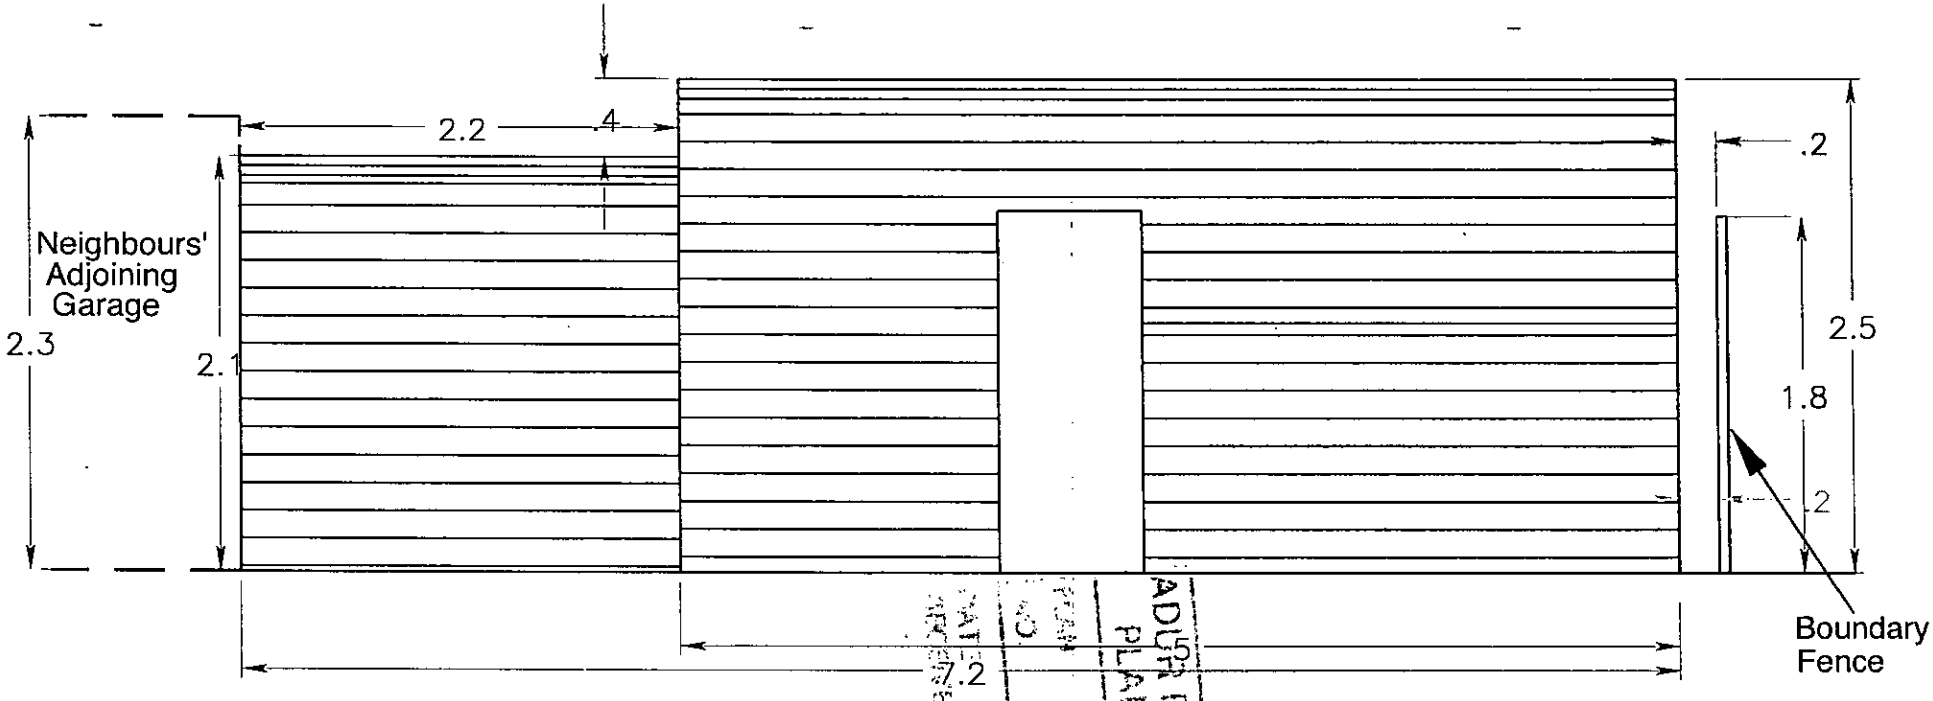

ADUR DISTRICT COUNCIL
PLANNING
17 JAN 2017

OUTBUILDING AT THE REAR OF
8 George V Avenue
Lancing
West Sussex
BN15 8NG